



ALL DIMENSIONS IN MILLIMETRES - DO NOT SCALE

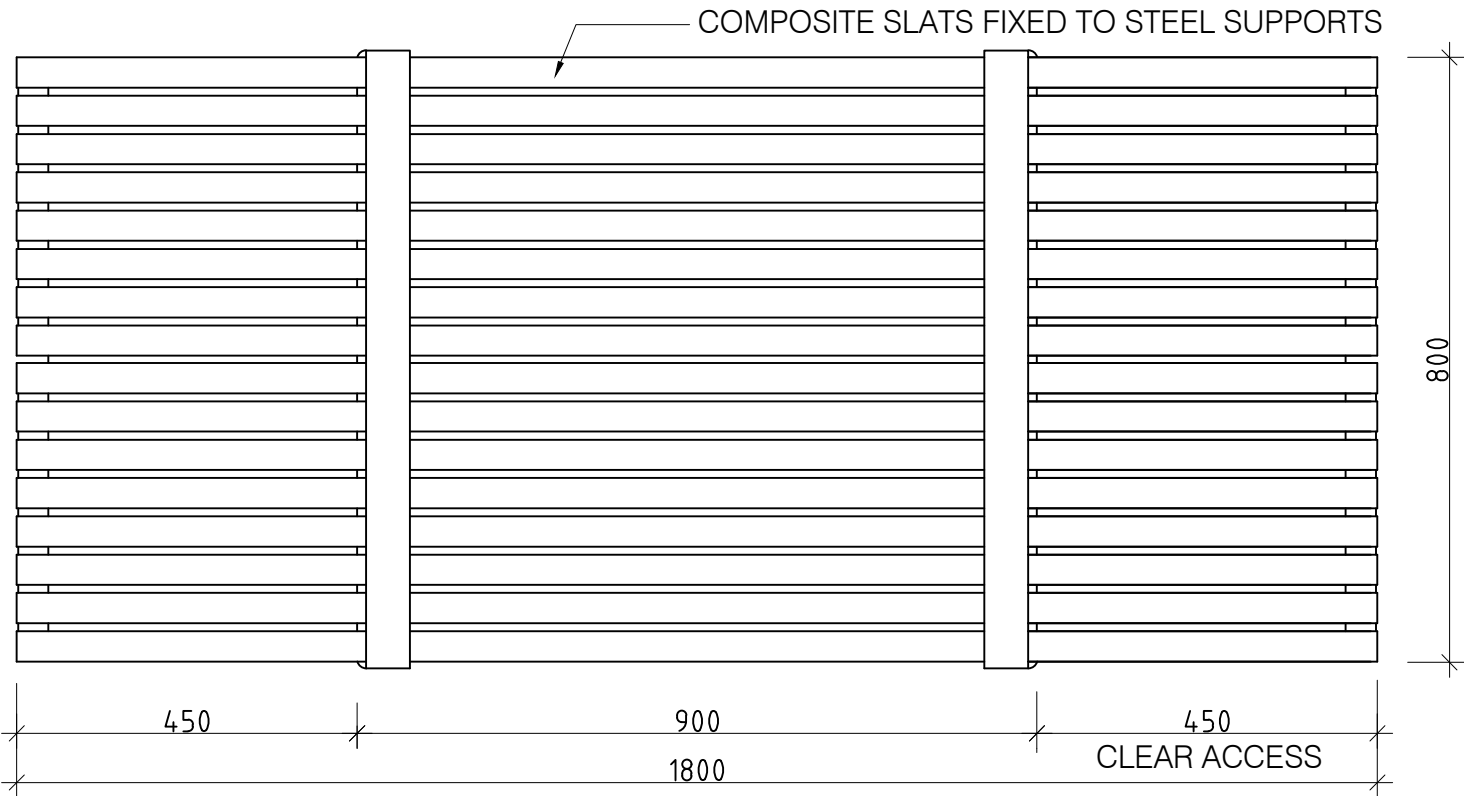


1 PLAN
1:10 @ A3



4 PERSPECTIVE
N.T.S.

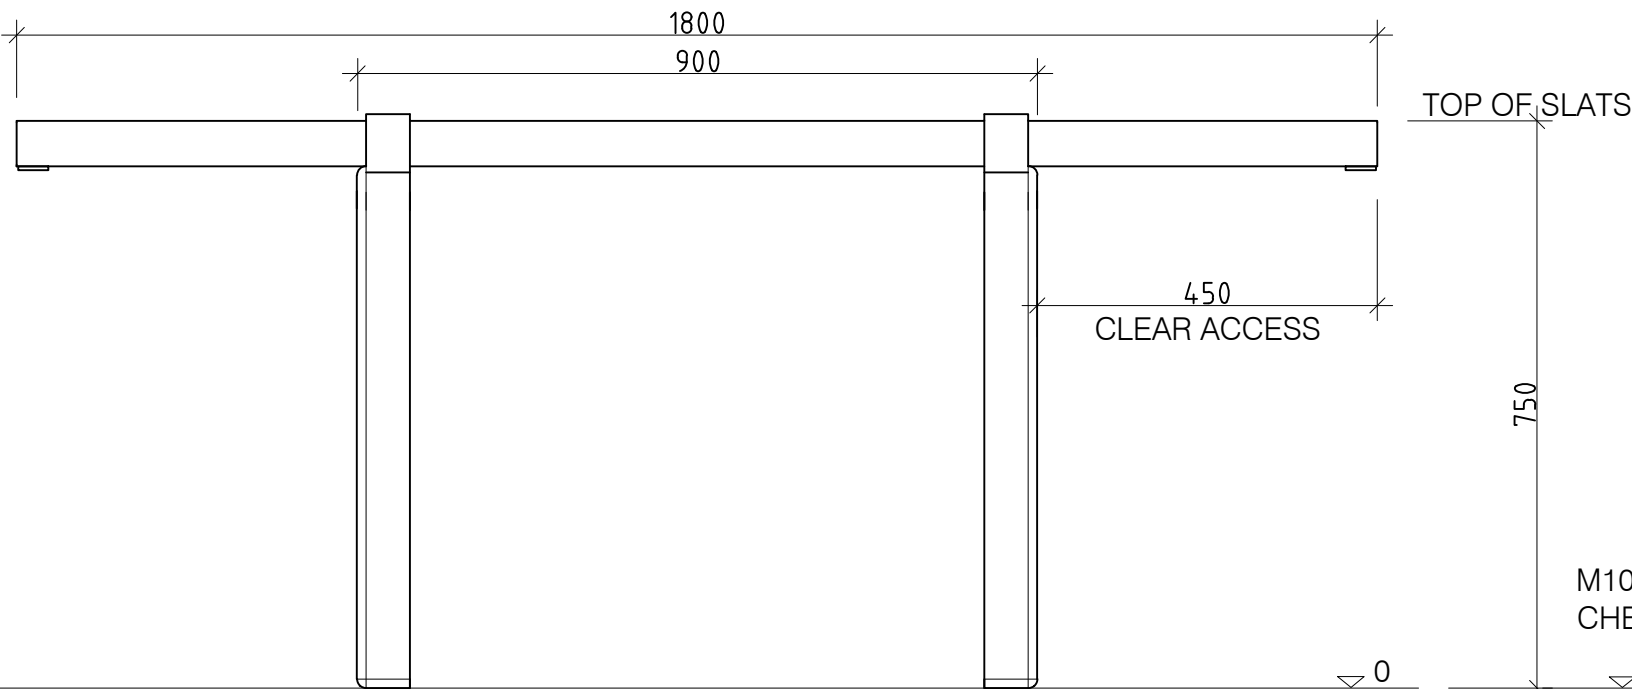


2 FRONT ELEVATION
1:10 @ A3

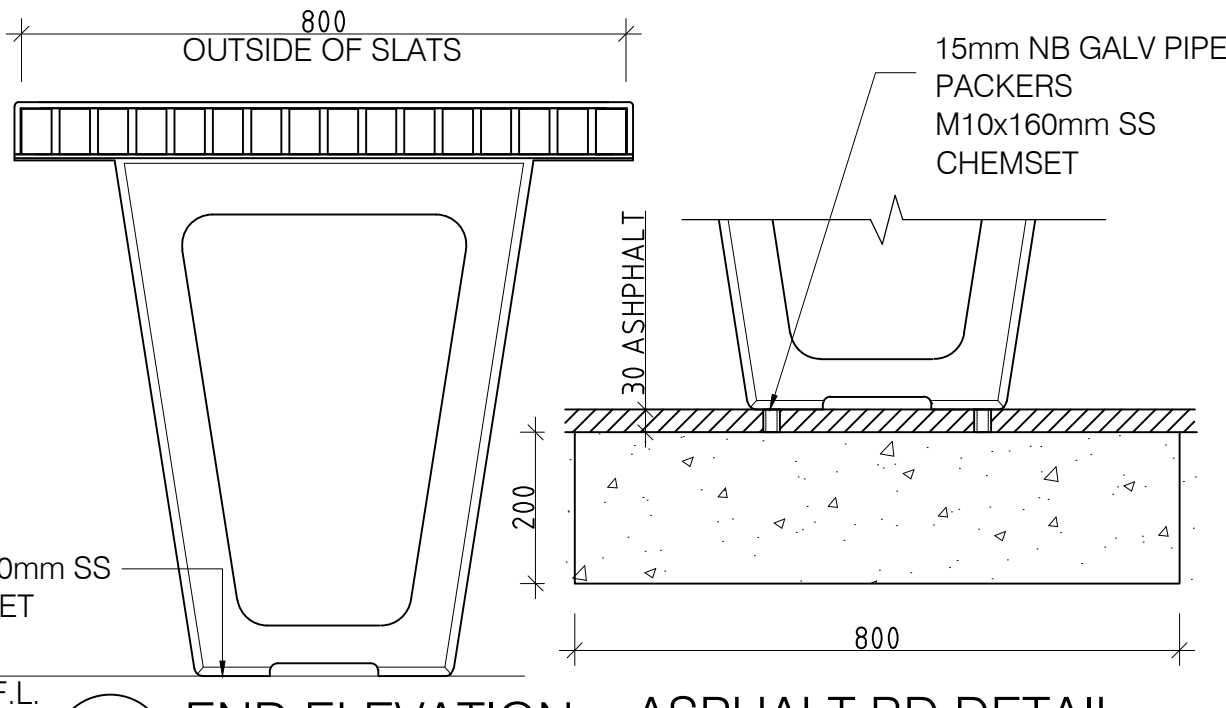


3 END ELEVATION
1:10 @ A3

ASPHALT BD DETAIL
1:10 @ A3


REVISION	DATE:	DRAWN BY.				CLIENT NAME	PROJECT No.	PAGE
6	-	-	 © FURPHY FOUNDRY PTY LTD THIS DOCUMENT IS AND SHALL REMAIN THE PROPERTY OF FURPHY FOUNDRY. UNAUTHORISED USE OF THIS DOCUMENT IN ANY FORM IS PROHIBITED.			FURPHY FOUNDRY	FFSB003400	A3
5	-	-				PROJECT	DATE:	DRAWN
4	-	-				-	30-08-19	PS
3	-	-				FLINDERS TABLE	DRAWING No.	SCALE
2	-	-				DRAWING TITLE	FFSB003400	NOTED
1	-	-				PRELIMINARY	SHEET No.	REV.
			 Furphy Foundry Pty Ltd A.B.N. 24 007 195 913 21 Drummond Rd, Shepparton VIC 3630			PH: (03) 5831 2777 FAX: (03) 5831 2681 www.furphyfoundry.com.au sales@furphyfoundry.com.au	001	0

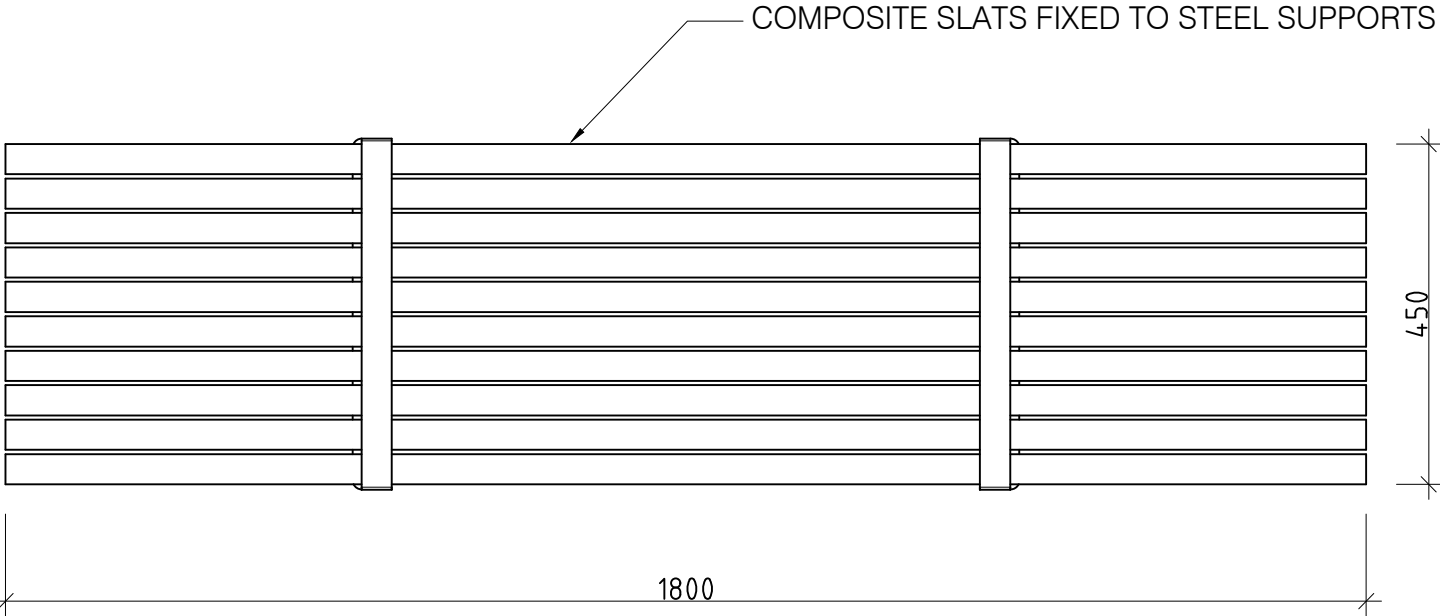


1 PLAN
1:10 @ A3

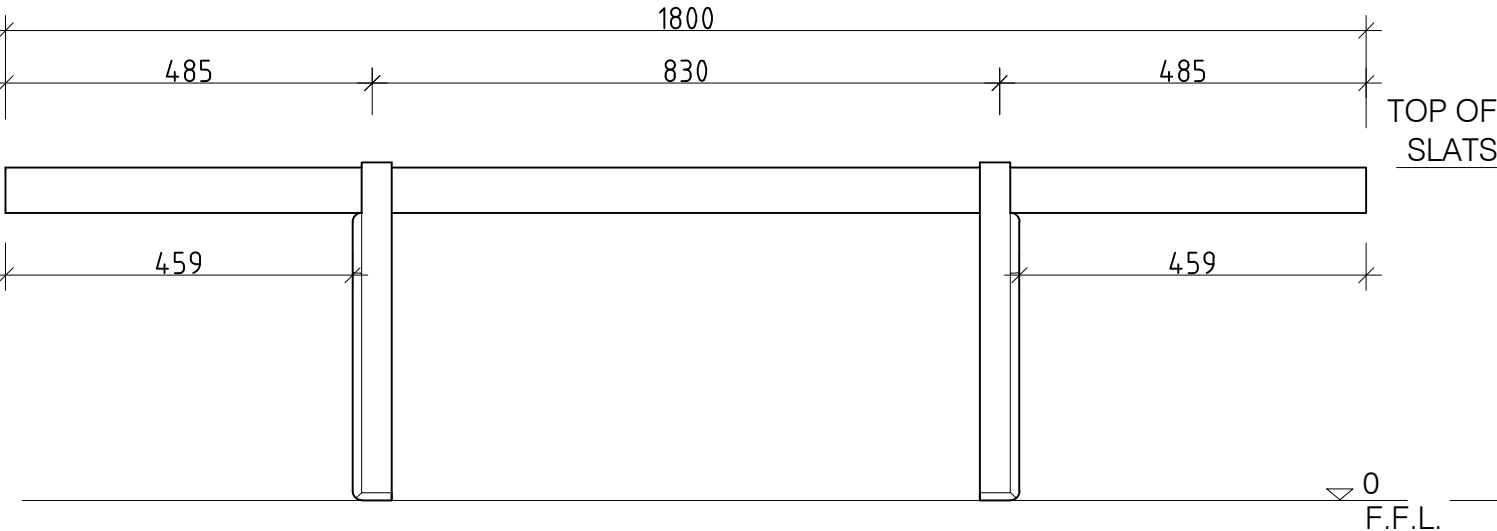

2 FRONT ELEVATION
1:10 @ A3

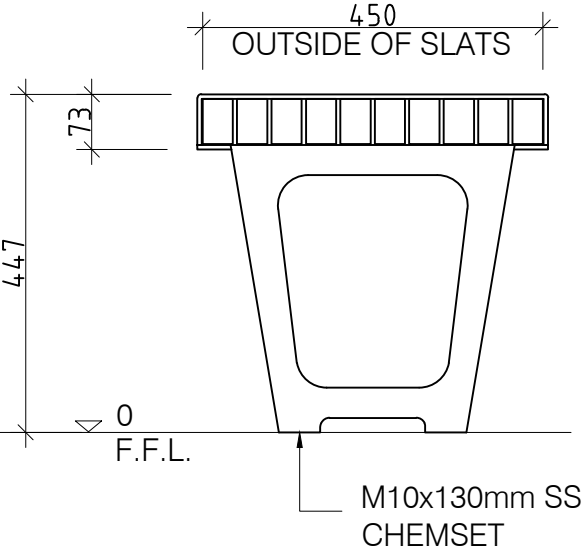

3 END ELEVATION
1:10 @ A3

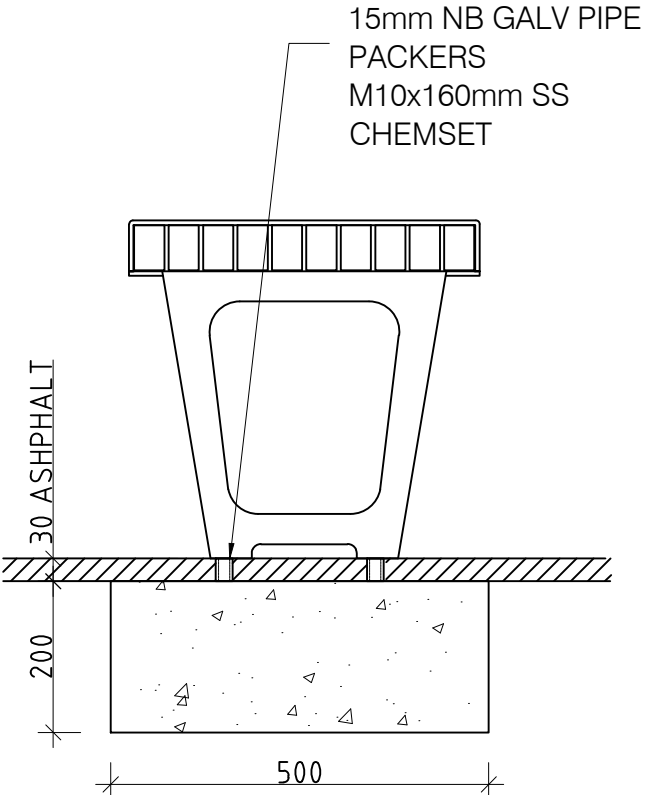

ASPHALT BD DETAIL
1:10 @ A3

REVISION	DATE:	DRAWN BY.				CLIENT NAME	PROJECT No.	PAGE
6	-	-	 © FURPHY FOUNDRY PTY LTD THIS DOCUMENT IS AND SHALL REMAIN THE PROPERTY OF FURPHY FOUNDRY. UNAUTHORISED USE OF THIS DOCUMENT IN ANY FORM IS PROHIBITED.			FURPHY FOUNDRY	FFSB001400	A3
5	-	-				PROJECT	DATE:	DRAWN
4	-	-				-	30-08-19	PS
3	-	-				FLINDERS BENCH	DRAWING No.	SCALE
2	-	-				DRAWING TITLE	FFSB001400	NOTED
1	-	-				PRELIMINARY	SHEET No.	REV.
			 Furphy Foundry Pty Ltd A.B.N. 24 007 195 913 21 Drummond Rd, Shepparton VIC 3630			PH: (03) 5831 2777 FAX: (03) 5831 2681 www.furphyfoundry.com.au sales@furphyfoundry.com.au	001	0