



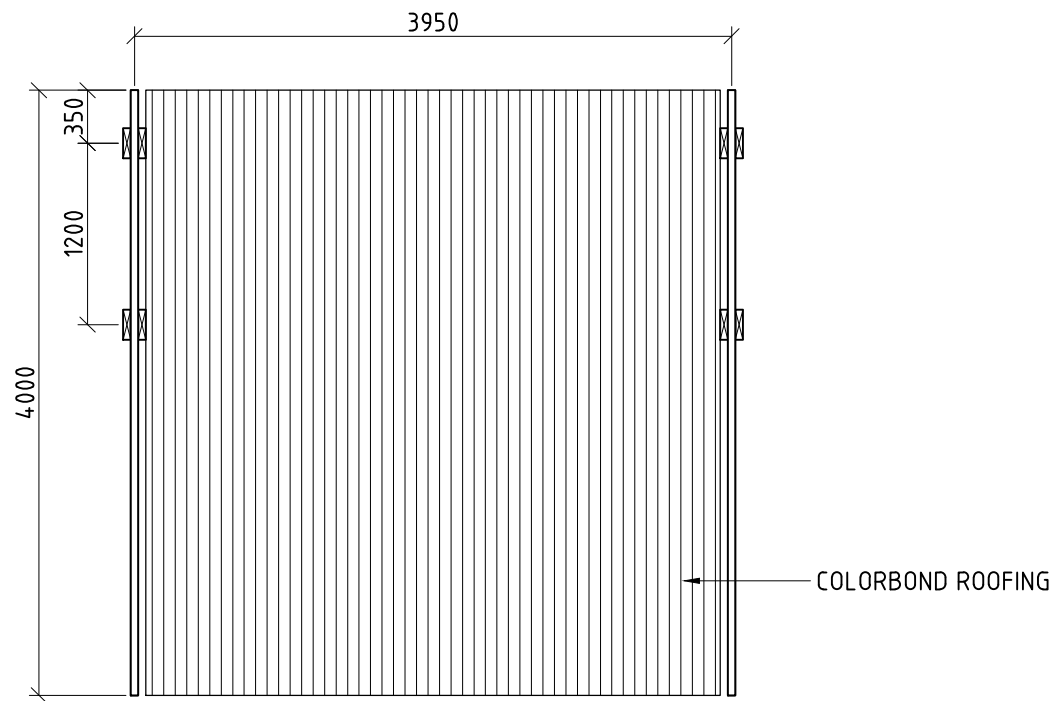


PLAN
SCALE (1:50)

- GENERAL NOTES:**
1. DURING CONSTRUCTION THE STRUCTURE SHALL BE MAINTAINED IN A STABLE CONDITION AND NO PART SHALL BE OVER STRESSED.
 2. PRIOR TO COMMENCEMENT OF WORKS THE BUILDER SHALL SATISFY THEMSELVES OF THE CORRECT LOCATIONS OF ALL EXISTING SERVICES WHETHER INDICATED OR NOT ON THE PLANS.
 3. LOCATING OF THE STRUCTURE, INCLUDING CO-ORDINATES IF APPLICABLE, IS THE RESPONSIBILITY OF THE CLIENT AND/OR THE CLIENT'S SITE REPRESENTATIVE.
 4. STRUCTURE HAS BEEN DESIGNED AS A CLASS 10A STRUCTURE AND IN ACCORDANCE TO THE FOLLOWING AUSTRALIAN STANDARDS:
 - AS1170.1, AS1170.2, AS1720.1, AS3600 AND AS4100, AS1664.
 5. STRUCTURE IS SUITABLE FOR N3 AREAS AND HAS BEEN DESIGNED WITH AN ANNUAL RECURRANCE INTERVAL OF 100 YEARS.
 6. SITE COVERAGE IS 16 m² (ROOF AREA).
 7. THE FOOTING HAS BEEN DESIGNED ASSUMING:
 - SITE CLASS S OR M OR H
 - ALLOWABLE SOIL BEARING CAPACITY OF 100kPa
 - SOIL ADHESION OF 10kPa(TO BE VERIFIED ON SITE).
 8. FOR SLABS ON GROUND, ALL TOPSOIL AND UPPER STRATA CONTAINING SOFT OR ORGANIC MATTER ARE TO BE REMOVED AND REPLACED WITH SELECT COMPACTED FILL.
 9. ALL FILL TO BE CLEAN, PLACED IN LAYERS NOT EXCEEDING 200mm AND COMPACTED TO 95% STANDARD COMPACTION.
 10. EARTHWORKS SHALL BE CARRIED OUT IN ACCORDANCE WITH CRITERIA AND PROCEDURES SET OUT IN AS3798 *GUIDELINES ON EARTHWORKS FOR COMMERCIAL AND RESIDENTIAL DEVELOPMENTS*.

PRELIMINARY DRAWING ONLY - NOT FOR CONSTRUCTION

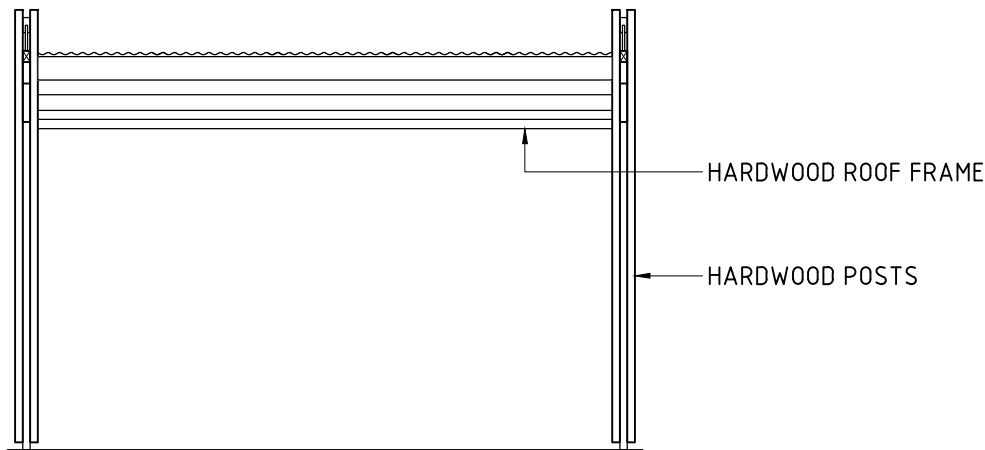


FRONT ELEVATION
SCALE (1:50)

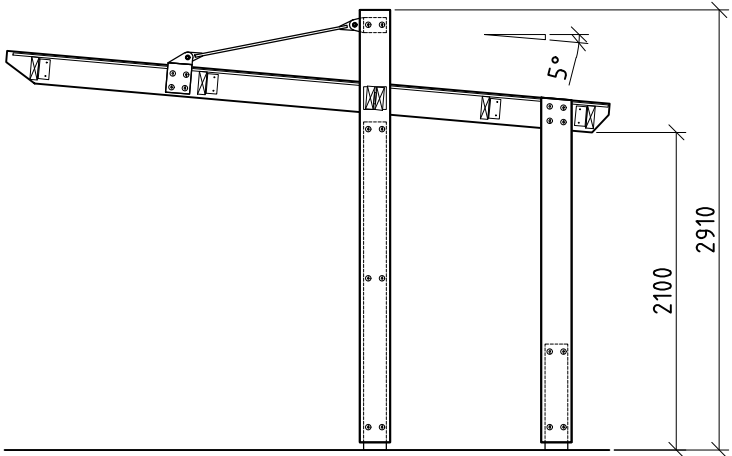

END ELEVATION
SCALE (1:50)


5					THIRD ANGLE PROJECTION U.N.O.				DRAWN RAE	CLIENT NAME LANDMARK PRODUCTS LIMITED
4								Enhancing Open Space Environments	CHECKED -	
3				mm	ALL DIMENSIONS IN MILLIMETRES U.N.O. DO NOT SCALE FROM DRAWINGS IF IN DOUBT, ASK				DATE -	PROJECT STANDARD K670 "LONGREACH" SHELTER RANGE K671 LONGREACH, HP, IG, GALV
2									SCALE NOTED	DRAWING TITLE PRELIM - PLAN & ELEVATIONS
1					© LANDMARK PRODUCTS LIMITED THIS DOCUMENT REMAINS THE PROPERTY OF LANDMARK PRODUCTS LIMITED. UNAUTHORISED USE OF THIS DOCUMENT IN ANY FORM IS PROHIBITED.			Landmark Products Limited. A.B.N. 99 112 000 843 55-57 Kabi Circuit, Deception Bay P.O. Box 603, Deception Bay Queensland 4508	PH: 1300 768 230 FAX: 1300 768 260 www.landmarkpro.com.au landmark@landmarkpro.com.au	DRAWING NUMBER K6714H*H*IG*
REVISION				DRAWN	DATE				PAGE A3	SHEET 001
										REVISION 0

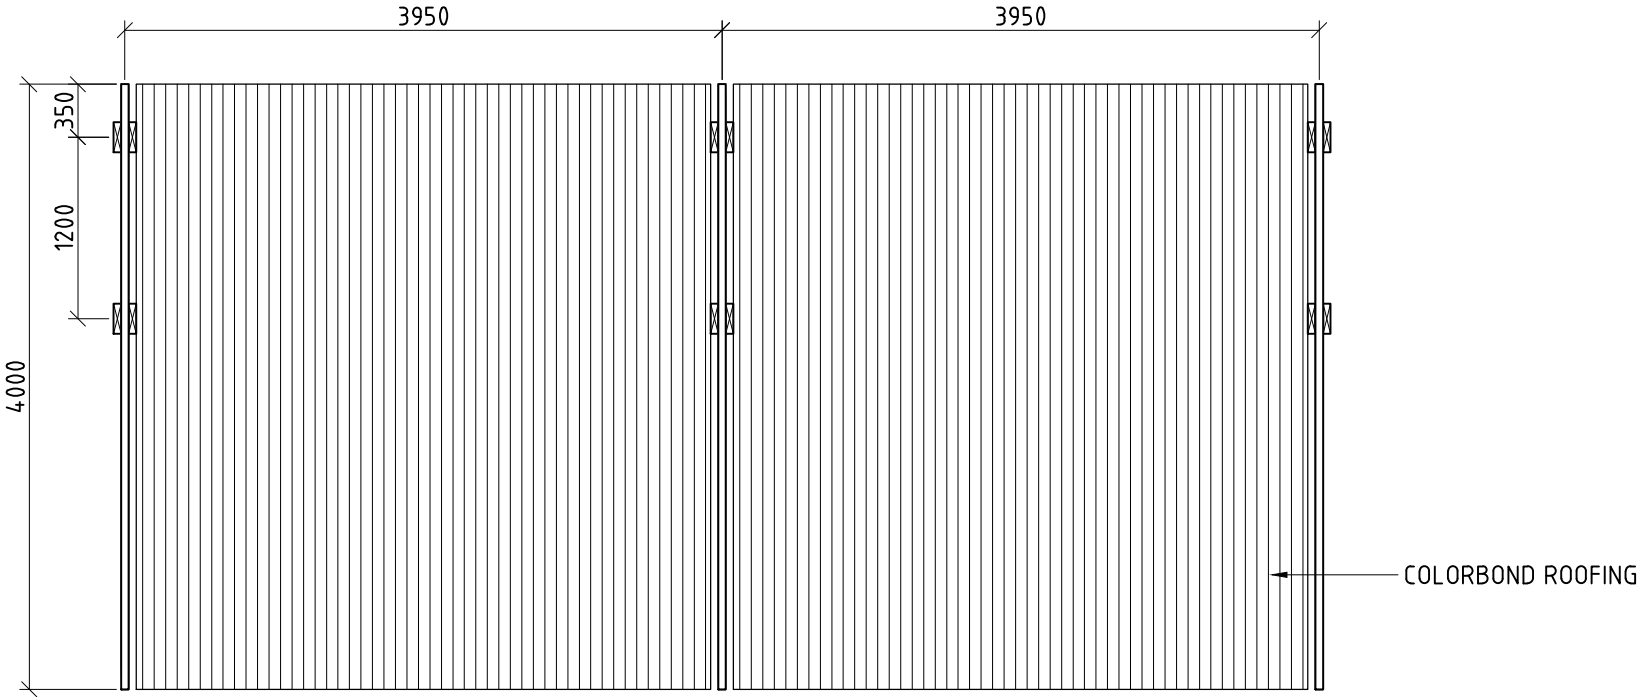


PLAN
SCALE (1:50)

- GENERAL NOTES:**
1. DURING CONSTRUCTION THE STRUCTURE SHALL BE MAINTAINED IN A STABLE CONDITION AND NO PART SHALL BE OVER STRESSED.
 2. PRIOR TO COMMENCEMENT OF WORKS THE BUILDER SHALL SATISFY THEMSELVES OF THE CORRECT LOCATIONS OF ALL EXISTING SERVICES WHETHER INDICATED OR NOT ON THE PLANS.
 3. LOCATING OF THE STRUCTURE, INCLUDING CO-ORDINATES IF APPLICABLE, IS THE RESPONSIBILITY OF THE CLIENT AND/OR THE CLIENT'S SITE REPRESENTATIVE.
 4. STRUCTURE HAS BEEN DESIGNED AS A CLASS 10A STRUCTURE AND IN ACCORDANCE TO THE FOLLOWING AUSTRALIAN STANDARDS:
- AS1170.1, AS1170.2, AS1720.1, AS3600 AND AS4100, AS1664.
 5. STRUCTURE IS SUITABLE FOR N3 AREAS AND HAS BEEN DESIGNED WITH AN ANNUAL RECURRENT INTERVAL OF 100 YEARS.
 6. SITE COVERAGE IS 32 m² (ROOF AREA).
 7. THE FOOTING HAS BEEN DESIGNED ASSUMING:
- SITE CLASS S OR M OR H
- ALLOWABLE SOIL BEARING CAPACITY OF 100kPa
- SOIL ADHESION OF 10kPa
(TO BE VERIFIED ON SITE).
 8. FOR SLABS ON GROUND, ALL TOPSOIL AND UPPER STRATA CONTAINING SOFT OR ORGANIC MATTER ARE TO BE REMOVED AND REPLACED WITH SELECT COMPACTED FILL.
 9. ALL FILL TO BE CLEAN, PLACED IN LAYERS NOT EXCEEDING 200mm AND COMPACTED TO 95% STANDARD COMPACTION.
 10. EARTHWORKS SHALL BE CARRIED OUT IN ACCORDANCE WITH CRITERIA AND PROCEDURES SET OUT IN AS3798 *GUIDELINES ON EARTHWORKS FOR COMMERCIAL AND RESIDENTIAL DEVELOPMENTS*.


PRELIMINARY DRAWING ONLY - NOT FOR CONSTRUCTION

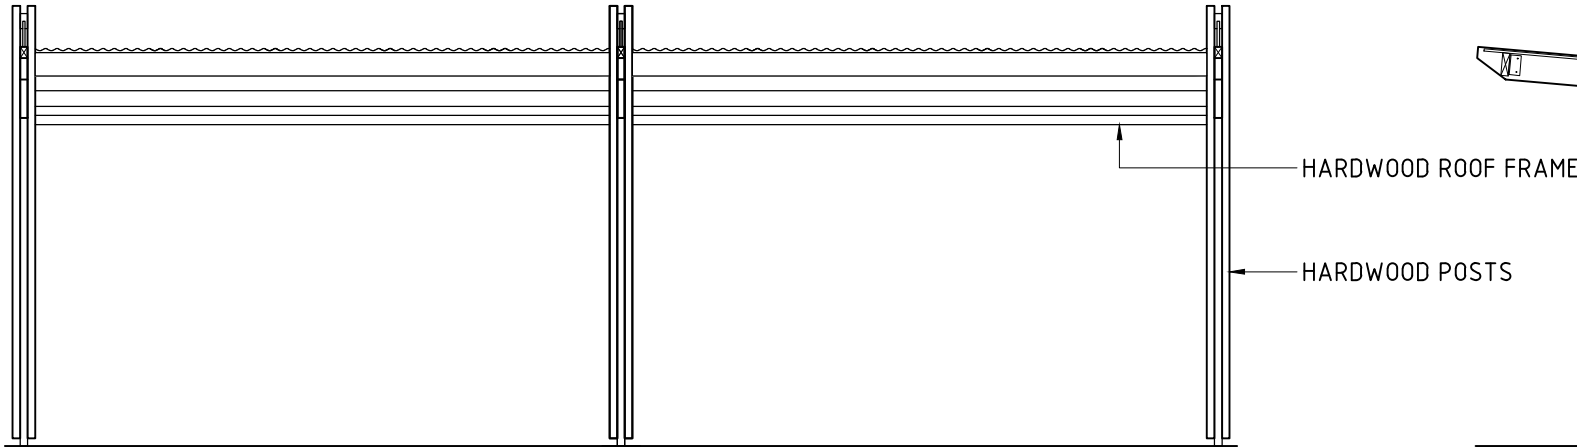


FRONT ELEVATION
SCALE (1:50)

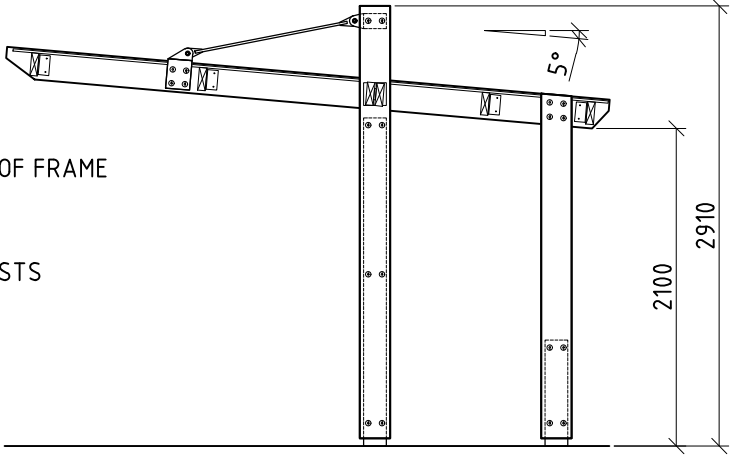


END ELEVATION
SCALE (1:50)

 
5					THIRD ANGLE PROJECTION U.N.O.	 NCS INTERNATIONAL CERTIFIED SAFETY MANAGEMENT SYSTEM — ISO 9001 —	 NCS INTERNATIONAL CERTIFIED QUALITY MANAGEMENT SYSTEM — ISO 9001 —	 Landmark Enhancing Open Space Environments	DRAWN RAE CHECKED - DATE - SCALE NOTED PAGE A3	CLIENT NAME LANDMARK PRODUCTS LIMITED				
4					mm					ALL DIMENSIONS IN MILLIMETRES U.N.O. DO NOT SCALE FROM DRAWINGS IF IN DOUBT, ASK	PROJECT STANDARD K670 "LONGREACH" SHELTER RANGE K672 LONGREACH, HP, IG, GALV			
3				© LANDMARK PRODUCTS LIMITED THIS DOCUMENT REMAINS THE PROPERTY OF LANDMARK PRODUCTS LIMITED. UNAUTHORISED USE OF THIS DOCUMENT IN ANY FORM IS PROHIBITED.							DRAWING TITLE		DRAWING NUMBER	SHEET
2										REVISION		DRAWN	DATE	PRELIM - PLAN & ELEVATIONS

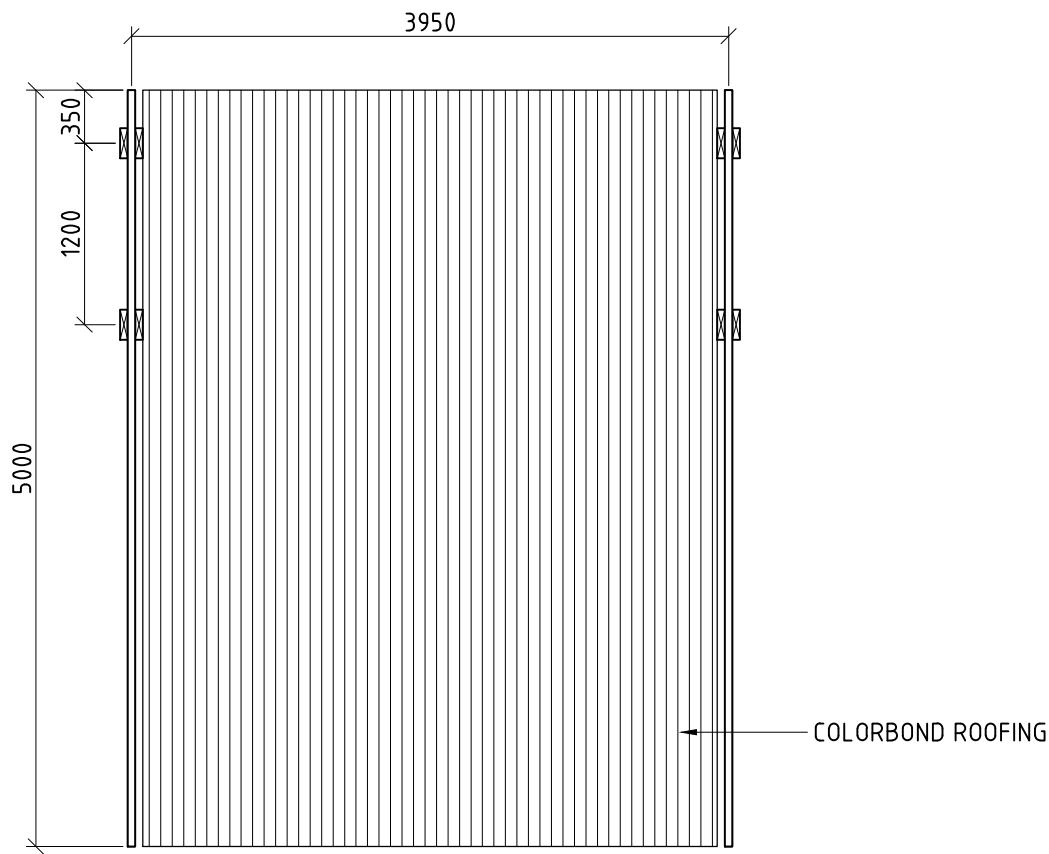

PLAN
SCALE (1:50)

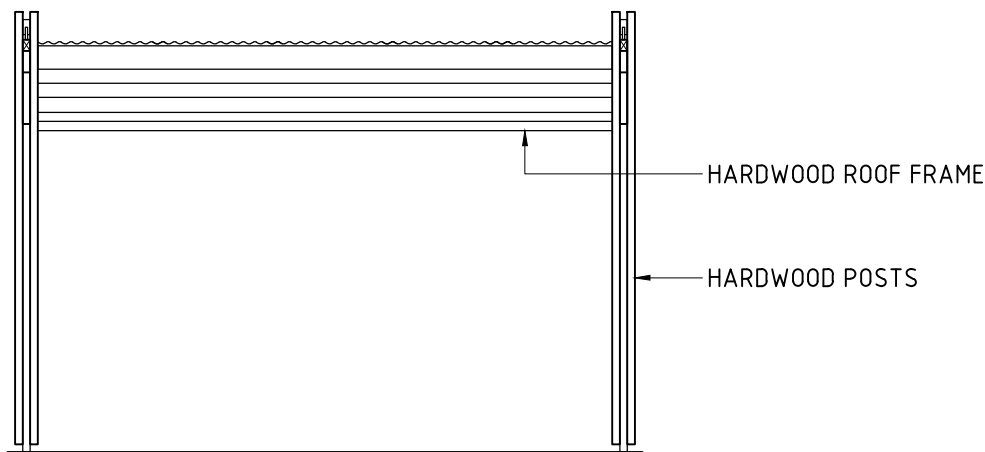

FRONT ELEVATION
SCALE (1:50)

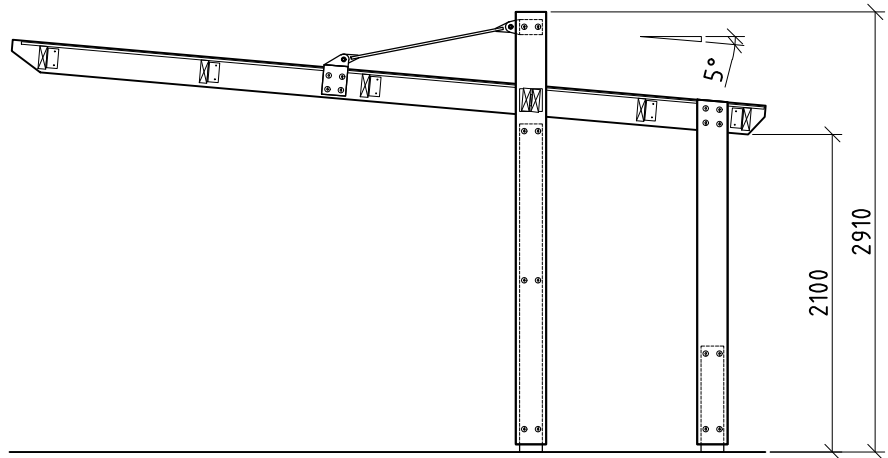



END ELEVATION
SCALE (1:50)

GENERAL NOTES:


1. DURING CONSTRUCTION THE STRUCTURE SHALL BE MAINTAINED IN A STABLE CONDITION AND NO PART SHALL BE OVER STRESSED.
2. PRIOR TO COMMENCEMENT OF WORKS THE BUILDER SHALL SATISFY THEMSELVES OF THE CORRECT LOCATIONS OF ALL EXISTING SERVICES WHETHER INDICATED OR NOT ON THE PLANS.
3. LOCATING OF THE STRUCTURE, INCLUDING CO-ORDINATES IF APPLICABLE, IS THE RESPONSIBILITY OF THE CLIENT AND/OR THE CLIENT'S SITE REPRESENTATIVE.
4. STRUCTURE HAS BEEN DESIGNED AS A CLASS 10A STRUCTURE AND IN ACCORDANCE TO THE FOLLOWING AUSTRALIAN STANDARDS:
 - AS1170.1, AS1170.2, AS1720.1, AS3600 AND AS4100, AS1664.
5. STRUCTURE IS SUITABLE FOR N3 AREAS AND HAS BEEN DESIGNED WITH AN ANNUAL RECURRANCE INTERVAL OF 100 YEARS.
6. SITE COVERAGE IS 20 m² (ROOF AREA).
7. THE FOOTING HAS BEEN DESIGNED ASSUMING:
 - SITE CLASS S OR M OR H
 - ALLOWABLE SOIL BEARING CAPACITY OF 100kPa
 - SOIL ADHESION OF 10kPa
 (TO BE VERIFIED ON SITE).
8. FOR SLABS ON GROUND, ALL TOPSOIL AND UPPER STRATA CONTAINING SOFT OR ORGANIC MATTER ARE TO BE REMOVED AND REPLACED WITH SELECT COMPACTED FILL.
9. ALL FILL TO BE CLEAN, PLACED IN LAYERS NOT EXCEEDING 200mm AND COMPACTED TO 95% STANDARD COMPACTION.
10. EARTHWORKS SHALL BE CARRIED OUT IN ACCORDANCE WITH CRITERIA AND PROCEDURES SET OUT IN AS3798 *GUIDELINES ON EARTHWORKS FOR COMMERCIAL AND RESIDENTIAL DEVELOPMENTS*.

PRELIMINARY DRAWING ONLY - NOT FOR CONSTRUCTION

 
5					THIRD ANGLE PROJECTION U.N.O.	 CERTIFIED SAFETY MANAGEMENT SYSTEM AS/NZS 4801	 CERTIFIED QUALITY MANAGEMENT SYSTEM ISO 9001	 Landmark Enhancing Open Space Environments	Landmark Products Limited. A.B.N. 99 112 000 843 55-57 Kabi Circuit, Deception Bay P.O. Box 603, Deception Bay Queensland 4508	PH: 1300 768 230 FAX: 1300 768 260 www.landmarkpro.com.au landmark@landmarkpro.com.au	DRAWN	CLIENT NAME						
4											RAE	LANDMARK PRODUCTS LIMITED						
3											CHECKED	PROJECT						
2											DATE	STANDARD K670 "LONGREACH" SHELTER RANGE K673 LONGREACH, HP, IG, GALV						
1				mm	ALL DIMENSIONS IN MILLIMETRES U.N.O. DO NOT SCALE FROM DRAWINGS IF IN DOUBT, ASK						SCALE	NOTED						
REVISION				DRAWN	DATE	© LANDMARK PRODUCTS LIMITED THIS DOCUMENT REMAINS THE PROPERTY OF LANDMARK PRODUCTS LIMITED. UNAUTHORISED USE OF THIS DOCUMENT IN ANY FORM IS PROHIBITED.					PAGE	DRAWING TITLE		DRAWING NUMBER	SHEET	REVISION		
											A3	PRELIM - PLAN & ELEVATIONS		K6734H*H*IG*	001	0		

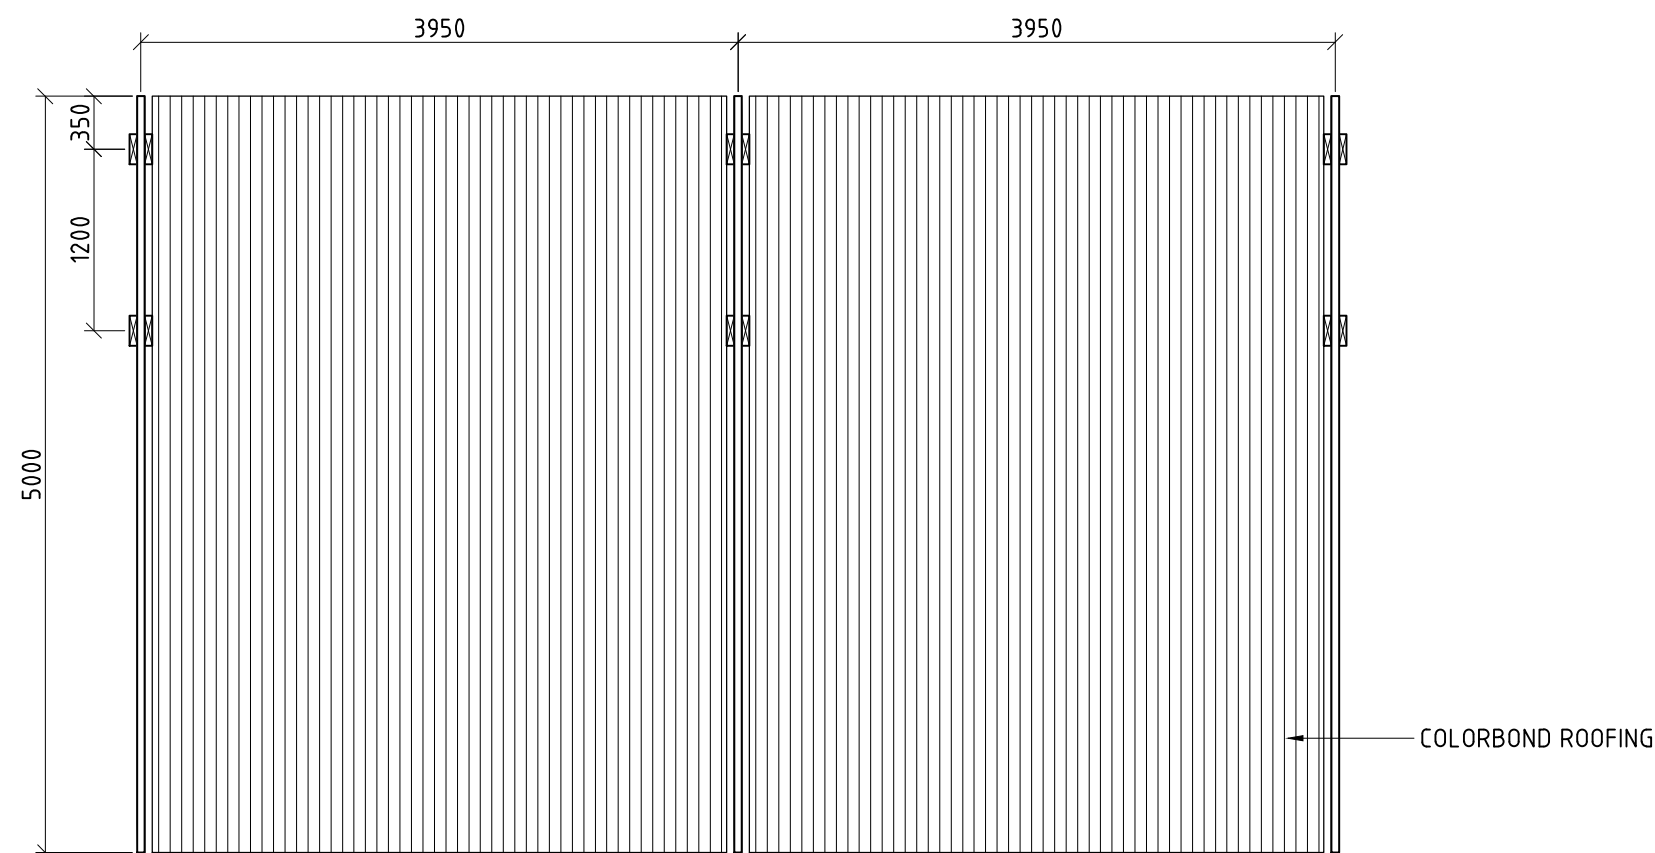

PLAN
SCALE (1:50)

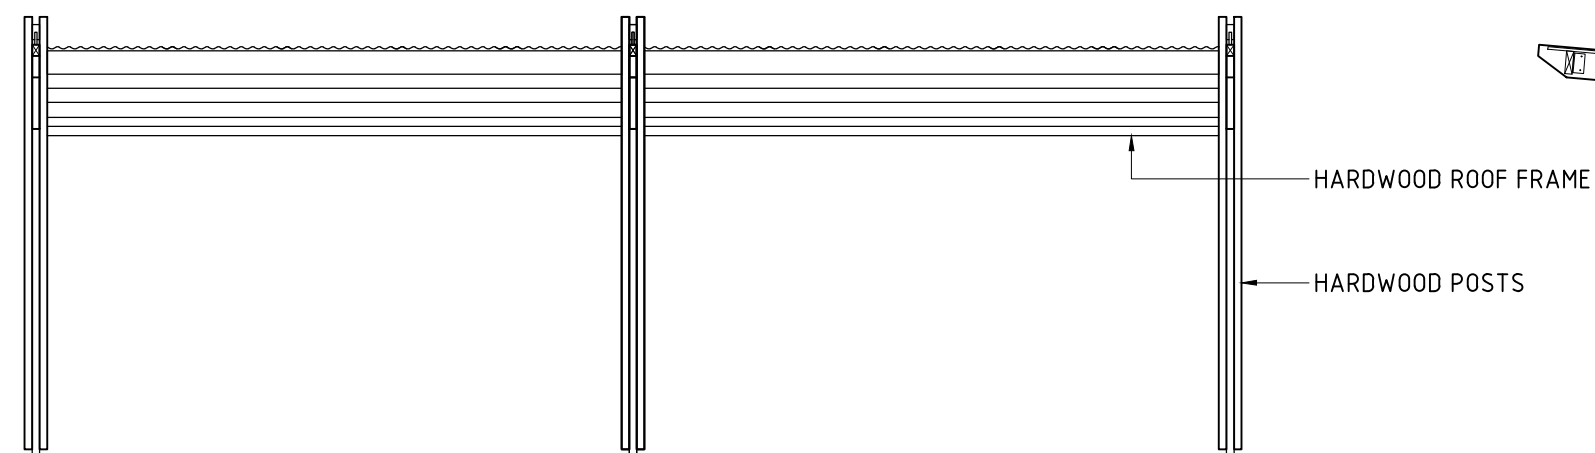

FRONT ELEVATION
SCALE (1:50)

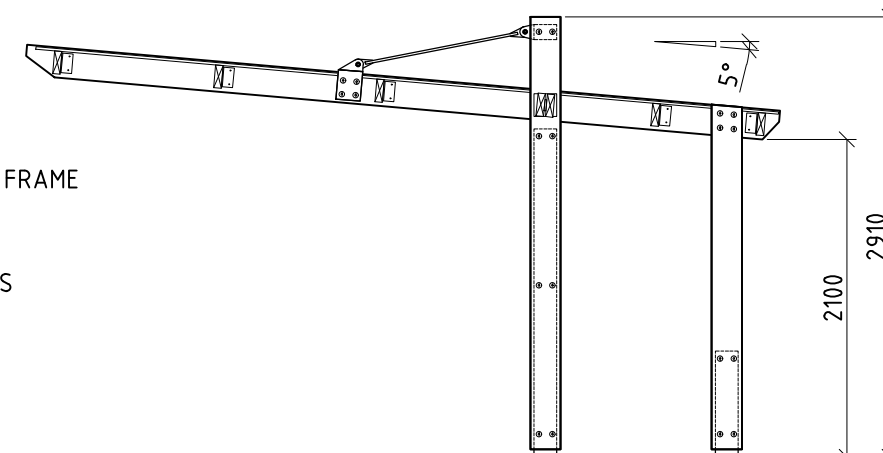

END ELEVATION
SCALE (1:50)

- ## GENERAL NOTES:
1. DURING CONSTRUCTION THE STRUCTURE SHALL BE MAINTAINED IN A STABLE CONDITION AND NO PART SHALL BE OVER STRESSED.
 2. PRIOR TO COMMENCEMENT OF WORKS THE BUILDER SHALL SATISFY THEMSELVES OF THE CORRECT LOCATIONS OF ALL EXISTING SERVICES WHETHER INDICATED OR NOT ON THE PLANS.
 3. LOCATING OF THE STRUCTURE, INCLUDING CO-ORDINATES IF APPLICABLE, IS THE RESPONSIBILITY OF THE CLIENT AND/OR THE CLIENT'S SITE REPRESENTATIVE.
 4. STRUCTURE HAS BEEN DESIGNED AS A CLASS 10A STRUCTURE AND IN ACCORDANCE TO THE FOLLOWING AUSTRALIAN STANDARDS:
 - AS1170.1, AS1170.2, AS1720.1, AS3600 AND AS4100, AS1664.
 5. STRUCTURE IS SUITABLE FOR N3 AREAS AND HAS BEEN DESIGNED WITH AN ANNUAL RECCURANCE INTERVAL OF 100 YEARS.
 6. SITE COVERAGE IS 40 m² (ROOF AREA).
 7. THE FOOTING HAS BEEN DESIGNED ASSUMING:
 - SITE CLASS S OR M OR H
 - ALLOWABLE SOIL BEARING CAPACITY OF 100kPa
 - SOIL ADHESION OF 10kPa(TO BE VERIFIED ON SITE).
 8. FOR SLABS ON GROUND, ALL TOPSOIL AND UPPER STRATA CONTAINING SOFT OR ORGANIC MATTER ARE TO BE REMOVED AND REPLACED WITH SELECT COMPACTED FILL.
 9. ALL FILL TO BE CLEAN, PLACED IN LAYERS NOT EXCEEDING 200mm AND COMPACTED TO 95% STANDARD COMPACTION.
 10. EARTHWORKS SHALL BE CARRIED OUT IN ACCORDANCE WITH CRITERIA AND PROCEDURES SET OUT IN AS3798 *GUIDELINES ON EARTHWORKS FOR COMMERCIAL AND RESIDENTIAL DEVELOPMENTS*.

PRELIMINARY DRAWING ONLY - NOT FOR CONSTRUCTION

5					THIRD ANGLE PROJECTION U.N.O.	 CERTIFIED SAFETY MANAGEMENT SYSTEM AS/NZS 4801	 CERTIFIED QUALITY MANAGEMENT SYSTEM ISO 9001	 Landmark Enhancing Open Space Environments	DRAWN	CLIENT NAME						
4												RAE	LANDMARK PRODUCTS LIMITED			
3												CHECKED	PROJECT			
2												-	STANDARD K670 "LONGREACH" SHELTER RANGE			
1				mm	ALL DIMENSIONS IN MILLIMETRES U.N.O. DO NOT SCALE FROM DRAWINGS IF IN DOUBT, ASK				-	K674 LONGREACH, HP, IG, GALV						
					© LANDMARK PRODUCTS LIMITED				SCALE	DRAWING TITLE		DRAWING NUMBER		SHEET	REVISION	
	REVISION	DRAWN	DATE	THIS DOCUMENT REMAINS THE PROPERTY OF LANDMARK PRODUCTS LIMITED. UNAUTHORISED USE OF THIS DOCUMENT IN ANY FORM IS PROHIBITED.					NOTED	PRELIM - PLAN & ELEVATIONS		K6744H*H*IG*		001	0	
									PAGE							
									A3							