


2400mm BENCH - BOLT BELOW


ALL DIMENSIONS IN MILLIMETRES - DO NOT SCALE

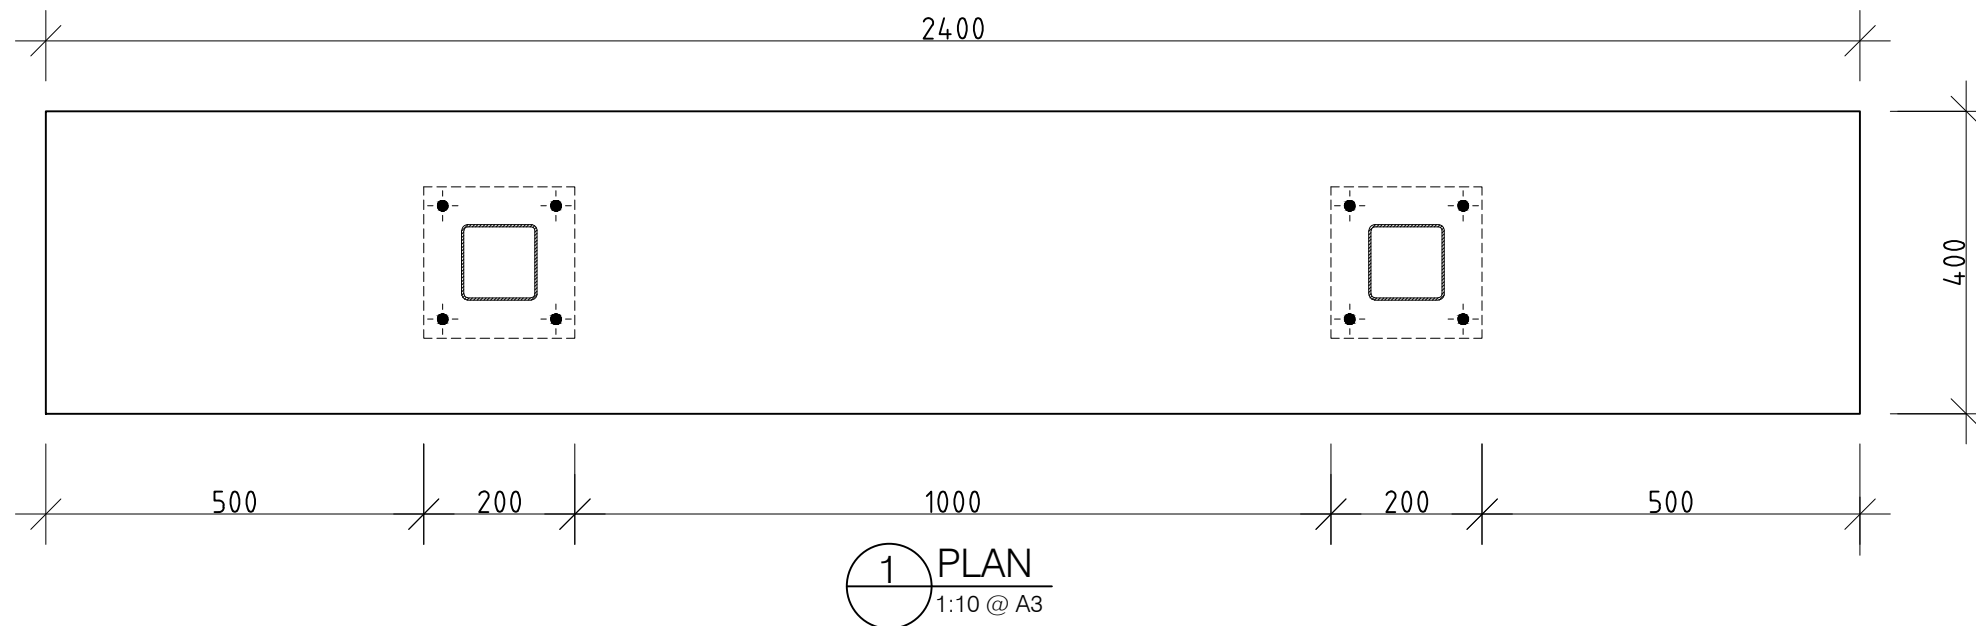

4 PERSPECTIVE
N.T.S.



2 FRONT ELEVATION
1:10 @ A3

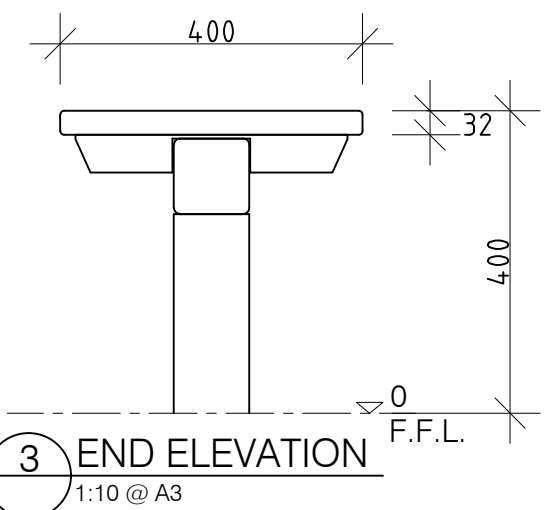

3 END ELEVATION
1:10 @ A3

REVISION		DATE:	DRAWN BY.	 © FURPHY FOUNDRY PTY LTD THIS DOCUMENT IS AND SHALL REMAIN THE PROPERTY OF FURPHY FOUNDRY. UNAUTHORISED USE OF THIS DOCUMENT IN ANY FORM IS PROHIBITED.	 Furphy Foundry Pty Ltd A.B.N. 24 007 195 913 21 Drummond Rd, Shepparton VIC 3630 PH: (03) 5831 2777 FAX: (03) 5831 2681 www.furphyfoundry.com.au sales@furphyfoundry.com.au	CLIENT NAME	PROJECT No.	PAGE
6	-	-	-			FURPHY FOUNDRY	FFSB001500	A3
5	-	-	-			PROJECT	DATE:	DRAWN
4	-	-	-			PRECINCT RANGE	18-12-19	PS
3	-	-	-			PRECINCT BENCH - 2400mm	DRAWING No.	SCALE
2	-	-	-				FFSB001500	NOTED
1	-	-	-			DRAWING TITLE	SHEET No.	REV.
				PRELIMINARY	001	0		

2400mm BENCH - BOLT BELOW

Technical drawing of a rectangular plate with a trapezoidal cutout on the right side. The plate has a total width of 2400 and a height of 166. The trapezoidal cutout has a top width of 166 and a bottom width of 2400, with a height of 166. The cutout is positioned 500 units from the right edge. The plate has two square holes, each 200 units wide and 200 units high, located 500 units from the left and right edges. The holes are positioned 100 units from the top and bottom edges. The drawing includes dimension lines and a 22.5-degree angle indicator for the cutout's side.


1 PLAN
1:10 @ A3



4 PERSPECTIVE
N.T.S.



2 FRONT ELEVATION (TYPICAL)
1:10 @ A3

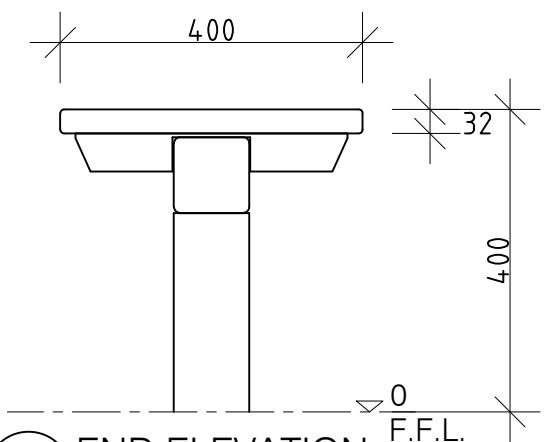

3 END ELEVATION
1:10 @ A3

REVISION		DATE:	DRAWN BY.	 © FURPHY FOUNDRY PTY LTD THIS DOCUMENT IS AND SHALL REMAIN THE PROPERTY OF FURPHY FOUNDRY. UNAUTHORISED USE OF THIS DOCUMENT IN ANY FORM IS PROHIBITED.	 Furphy Foundry Pty Ltd PH: (03) 5831 2777 A.B.N. 24 007 195 913 FAX: (03) 5831 2681 21 Drummond Rd, www.furphyfoundry.com.au Shepparton VIC 3630 sales@furphyfoundry.com.au	CLIENT NAME	PROJECT No.	PAGE
6	-	-	-			FURPHY FOUNDRY	FFSB001501	A3
5	-	-	-			PROJECT	DATE:	DRAWN
4	-	-	-			PRECINCT RANGE	18-12-19	PS
3	-	-	-			PRECINCT BENCH - 2400mm 22D	DRAWING No.	SCALE
2	-	-	-				FFSB001501	NOTED
1	-	-	-		DRAWING TITLE	SHEET No.	REV.	
					PRELIMINARY	001	0	

PRECINCT STANDARD BENCH - 45D

2400mm BENCH - BOLT BELOW


ALL DIMENSIONS IN MILLIMETRES - DO NOT SCALE




1 PLAN
1:10 @ A3



4 PERSPECTIVE
N.T.S.

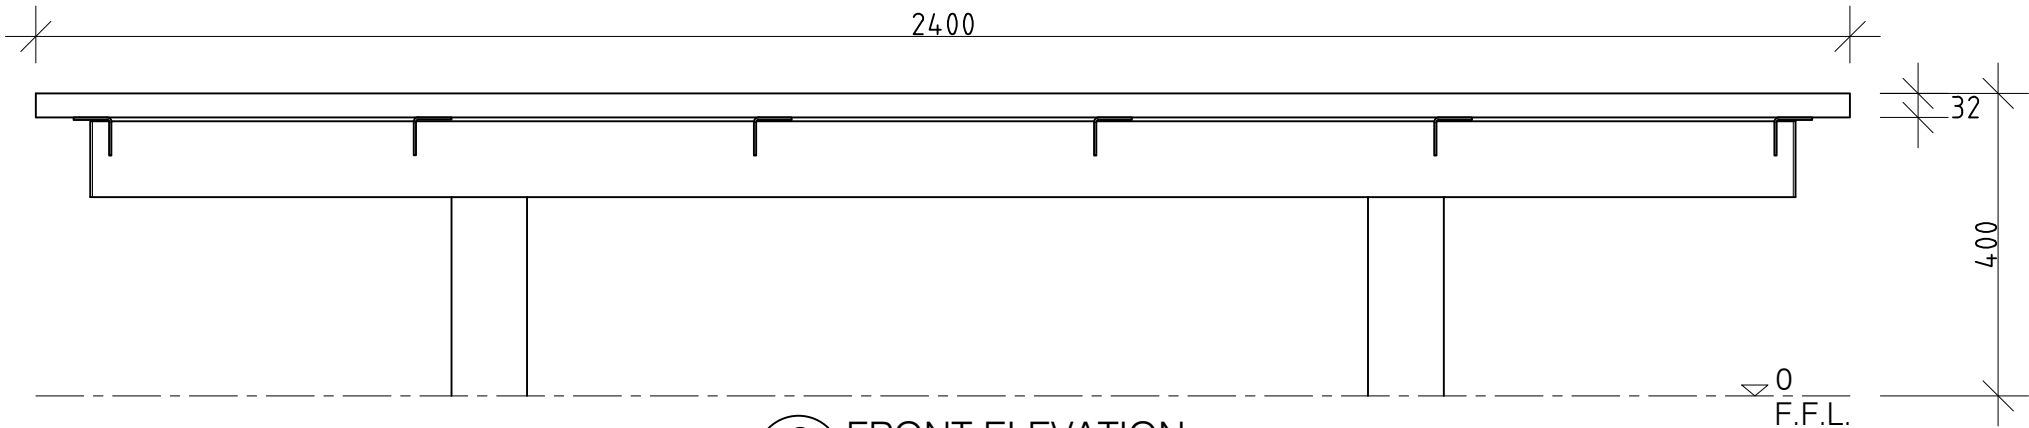

2 FRONT ELEVATION
1:10 @ A3

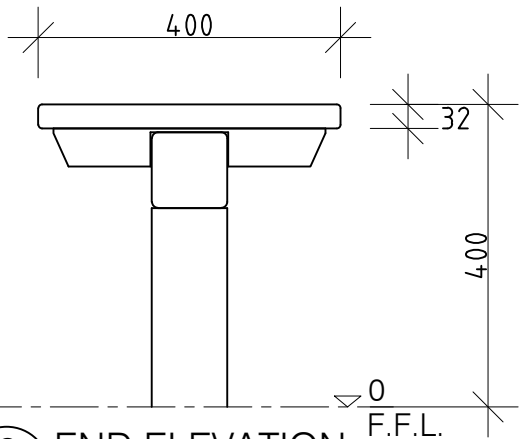

3 END ELEVATION
1:10 @ A3

REVISION			DATE:	DRAWN BY.	 © FURPHY FOUNDRY PTY LTD THIS DOCUMENT IS AND SHALL REMAIN THE PROPERTY OF FURPHY FOUNDRY. UNAUTHORISED USE OF THIS DOCUMENT IN ANY FORM IS PROHIBITED.	 Furphy Foundry Pty Ltd A.B.N. 24 007 195 913 21 Drummond Rd, Shepparton VIC 3630 PH: (03) 5831 2777 FAX: (03) 5831 2681 www.furphyfoundry.com.au sales@furphyfoundry.com.au	CLIENT NAME FURPHY FOUNDRY		PROJECT No. FFSB001502	PAGE A3
6	-	-	-	-			PROJECT	PRECINCT RANGE	DATE: 18-12-19	DRAWN PS
5	-	-	-	-			PRECINCT BENCH - 2400mm 45D		DRAWING No. FFSB001502	SCALE NOTED
4	-	-	-	-			DRAWING TITLE PRELIMINARY		SHEET No. 001	REV. 0
3	-	-	-	-						
2	-	-	-	-						
1	-	-	-	-						