


PROMENADE RANGE


FFSA001012 1800mm BENCH - BOLT DOWN

ALL DIMENSIONS IN MILLIMETRES - DO NOT SCALE


Slats available in:
Hardwood Timber (FFSA001012)
Aluminium (FFSA001012A)

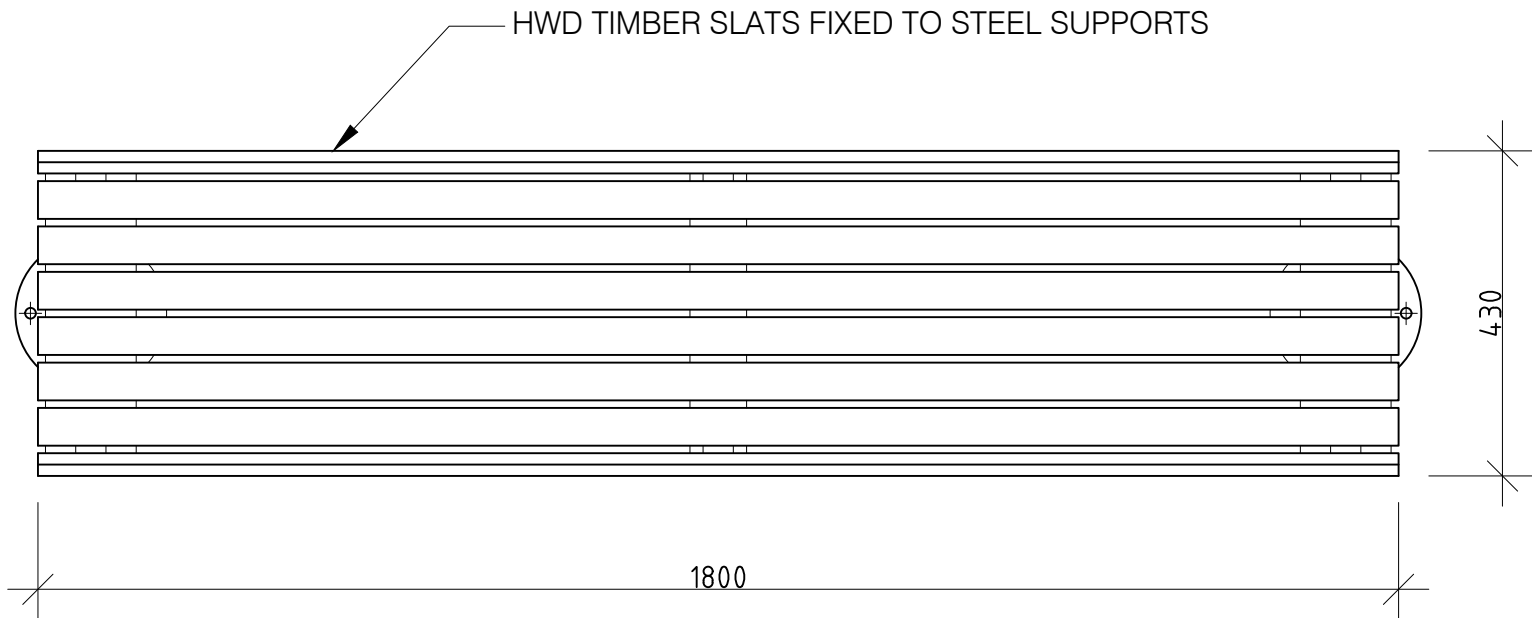

1 PLAN
1:10 @ A3

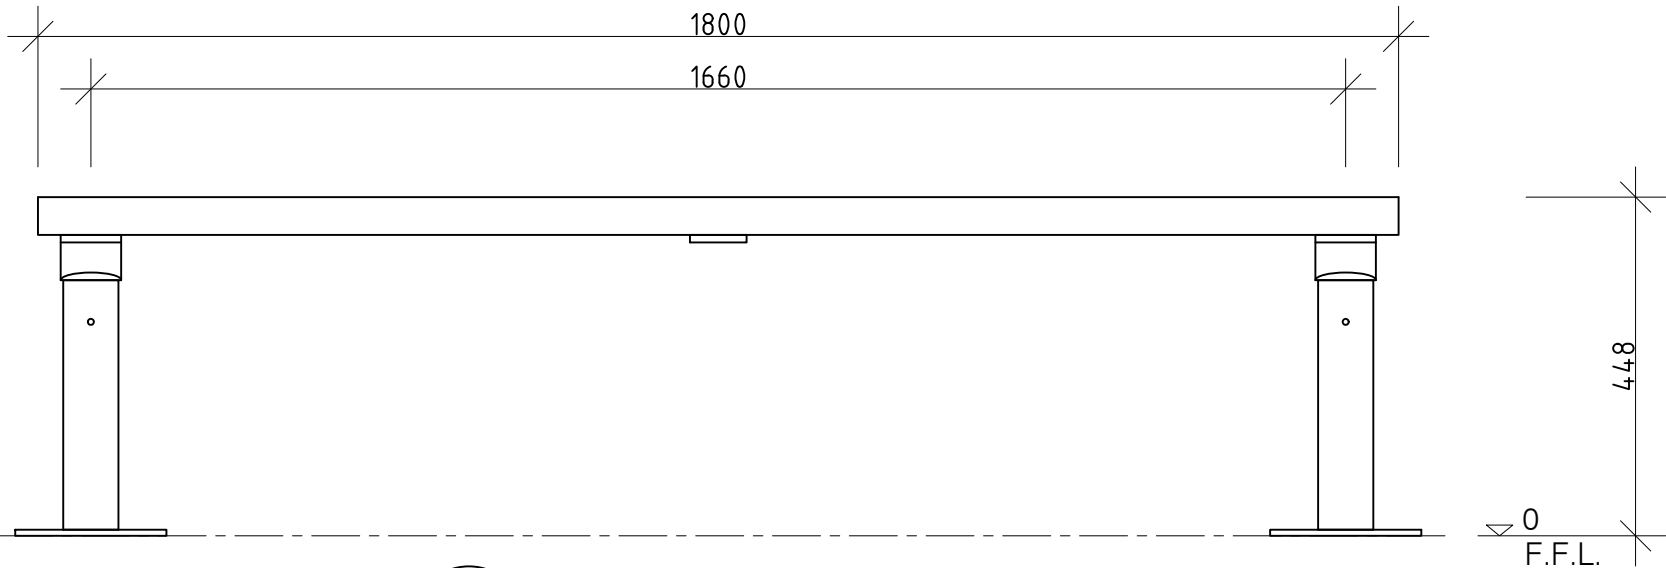

2 FRONT ELEVATION
1:10 @ A3

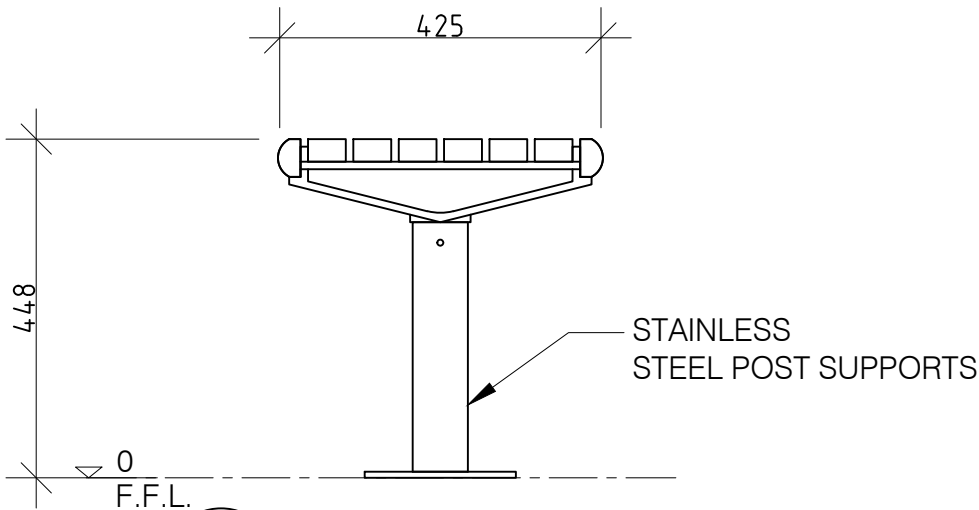


4 PERSPECTIVE
N.T.S.

3 END ELEVATION
1:10 @ A3


REVISION			DATE:	DRAWN BY.	 © FURPHY FOUNDRY PTY LTD THIS DOCUMENT IS AND SHALL REMAIN THE PROPERTY OF FURPHY FOUNDRY. UNAUTHORISED USE OF THIS DOCUMENT IN ANY FORM IS PROHIBITED.	 Furphy Foundry Pty Ltd A.B.N. 24 007 195 913 21 Drummond Rd, Shepparton VIC 3630 PH: (03) 5831 2777 FAX: (03) 5831 2681 www.furphyfoundry.com.au sales@furphyfoundry.com.au	CLIENT NAME FURPHY FOUNDRY		PROJECT No. FFSA001012	PAGE A3
6							PROJECT PROMENADE BENCH - BOLT DOWN		DATE: 17-04-19	DRAWN PS
5							-		DRAWING No. 027	SCALE NOTED
4							DRAWING TITLE PRELIMINARY		SHEET No. 001	REV. 1
3										
2										
1										

PROMENADE RANGE

FFSA001013 1800mm BENCH - IN GROUND

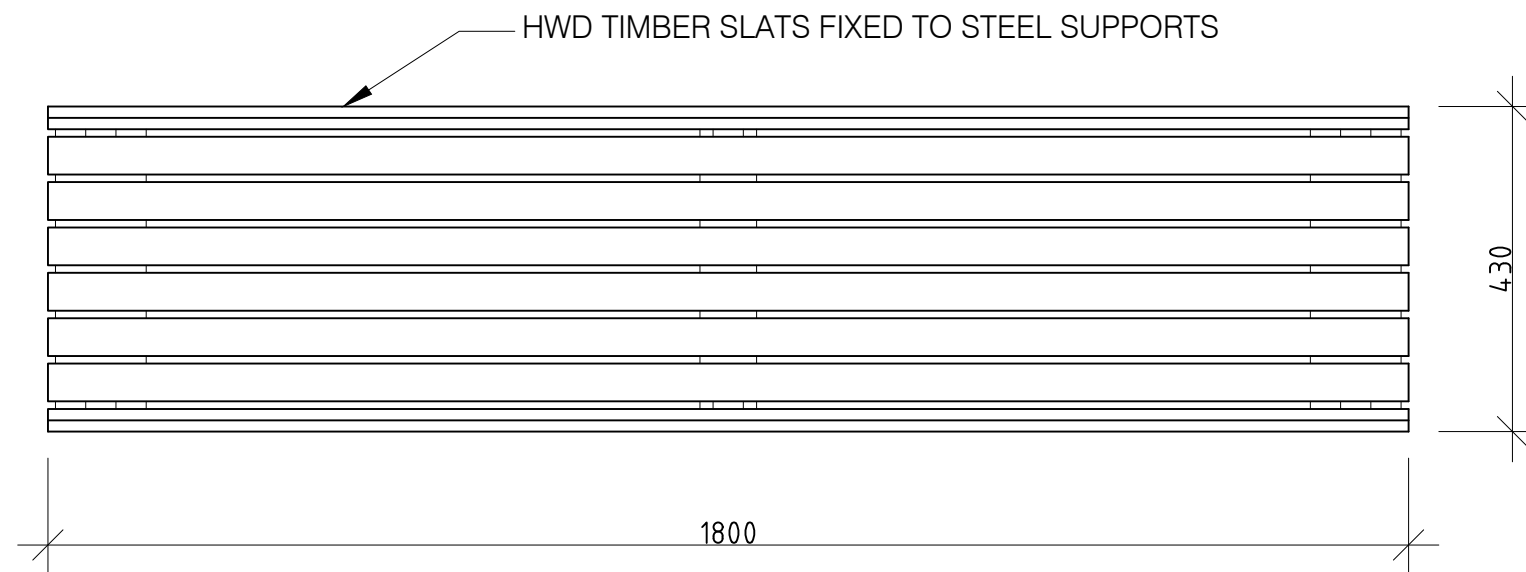

1 PLAN
1:10 @ A3

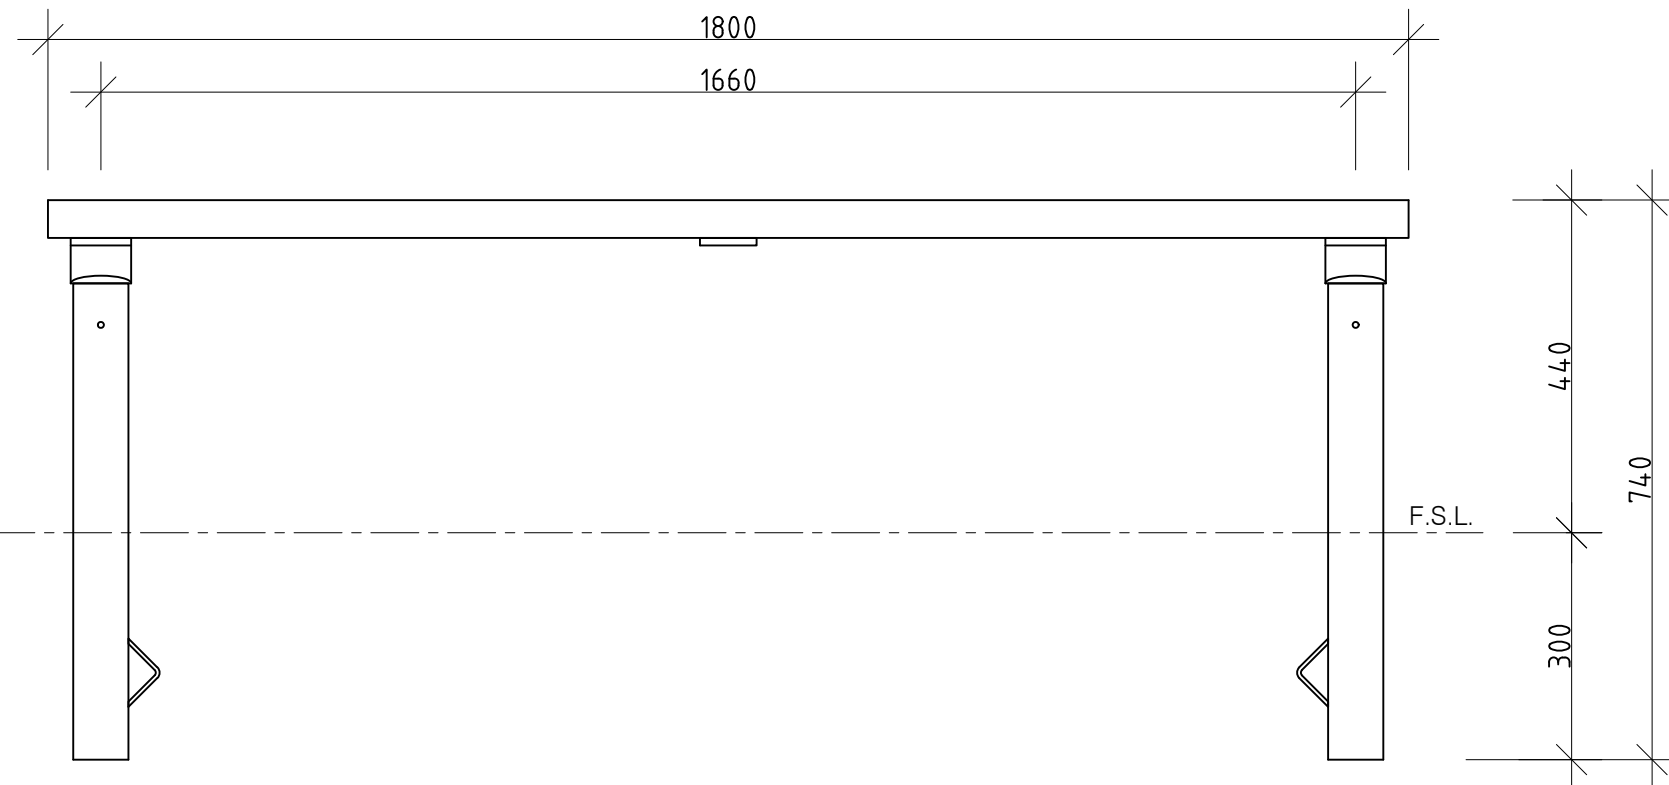


2 FRONT ELEVATION
1:10 @ A3



Slats available in:
Hardwood Timber (FFSA001013)
Aluminium (FFSA001013A)

4 PERSPECTIVE
N.T.S.

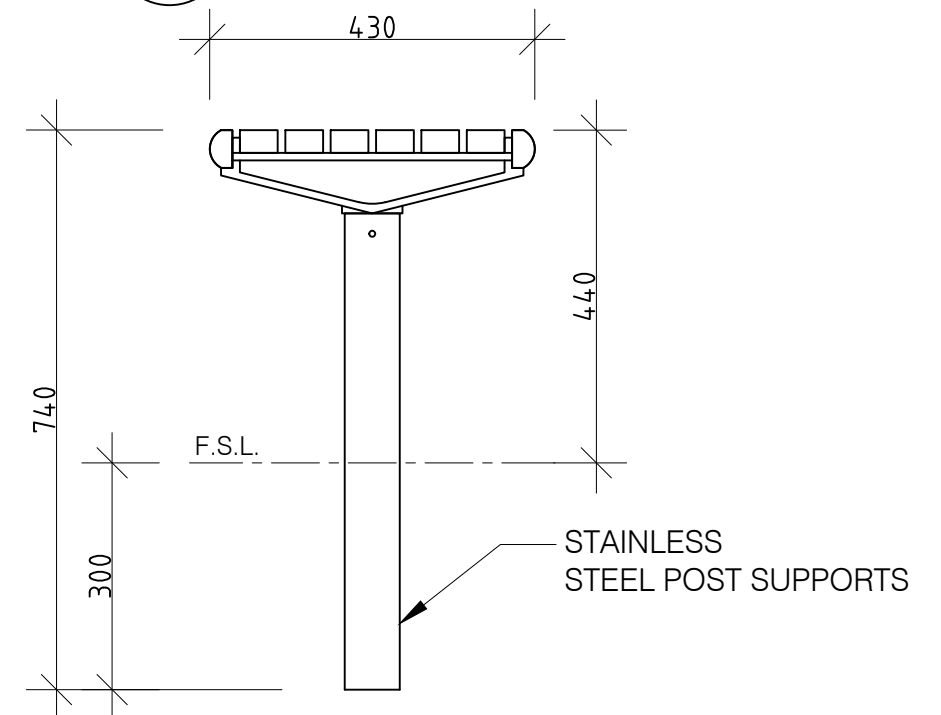

3 END ELEVATION
1:10 @ A3

REVISION	DATE:	DRAWN BY.	 © FURPHY FOUNDRY PTY LTD THIS DOCUMENT IS AND SHALL REMAIN THE PROPERTY OF FURPHY FOUNDRY. UNAUTHORISED USE OF THIS DOCUMENT IN ANY FORM IS PROHIBITED.		CLIENT NAME	PROJECT	DRAWING TITLE	PROJECT No.	PAGE
6					FURPHY FOUNDRY	PROMENADE BENCH - IN GROUND	PRELIMINARY	FFSA001013	A3
5								DATE:	DRAWN
4								17-04-19	PS
3								DRAWING No.	SCALE
2								028	NOTED
1								SHEET No.	REV.
								001	1


FURPHY
FOUNDRY EST. 1864
 Furphy Foundry Pty Ltd PH: (03) 5831 2777
 A.B.N. 24 007 195 913 FAX: (03) 5831 2681
 21 Drummond Rd, www.furphyfoundry.com.au
 Shepparton VIC 3630 sales@furphyfoundry.com.au