



PROMENADE RANGE

FFSA002023 1800mm SEAT - BOLT DOWN

ALL DIMENSIONS IN MILLIMETRES - DO NOT SCALE

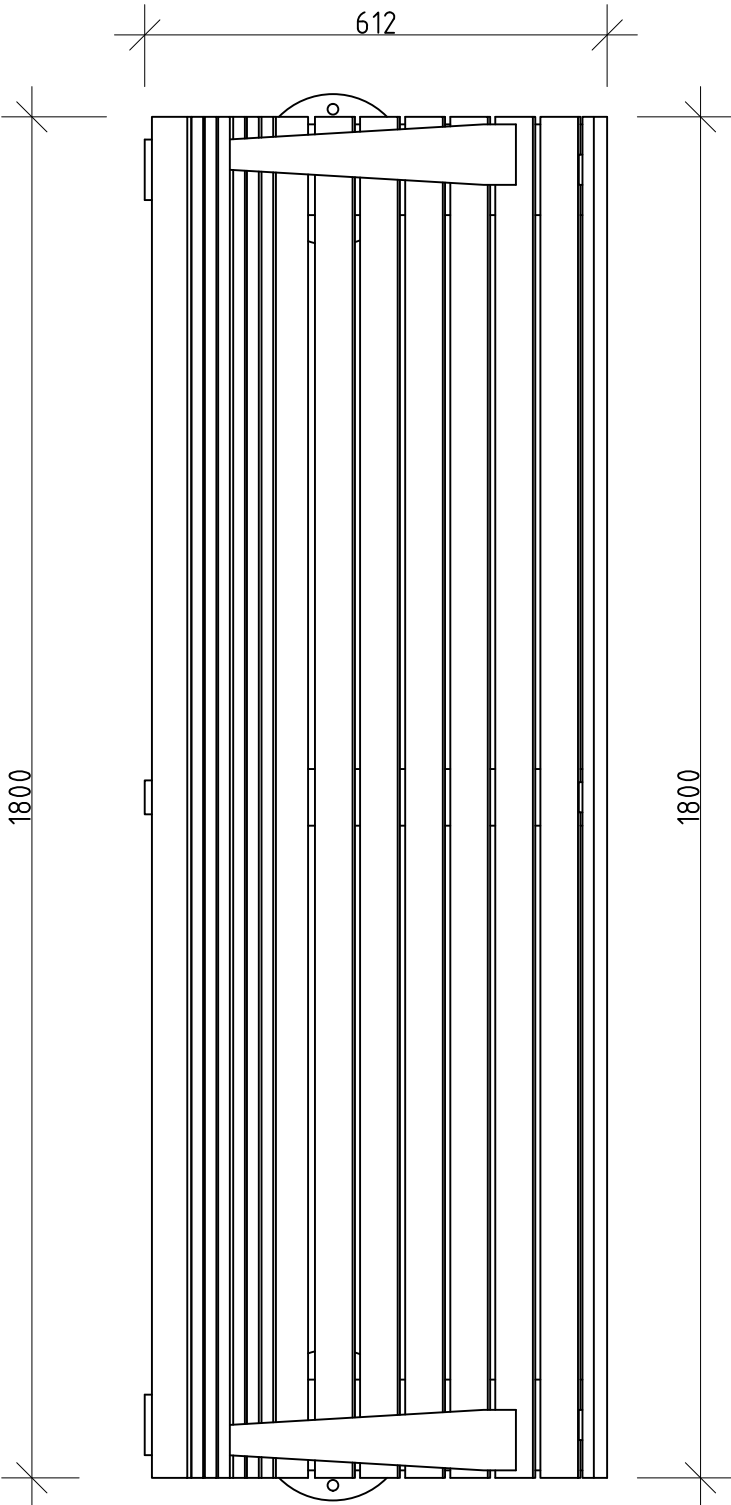

1 PLAN
1:10 @ A3

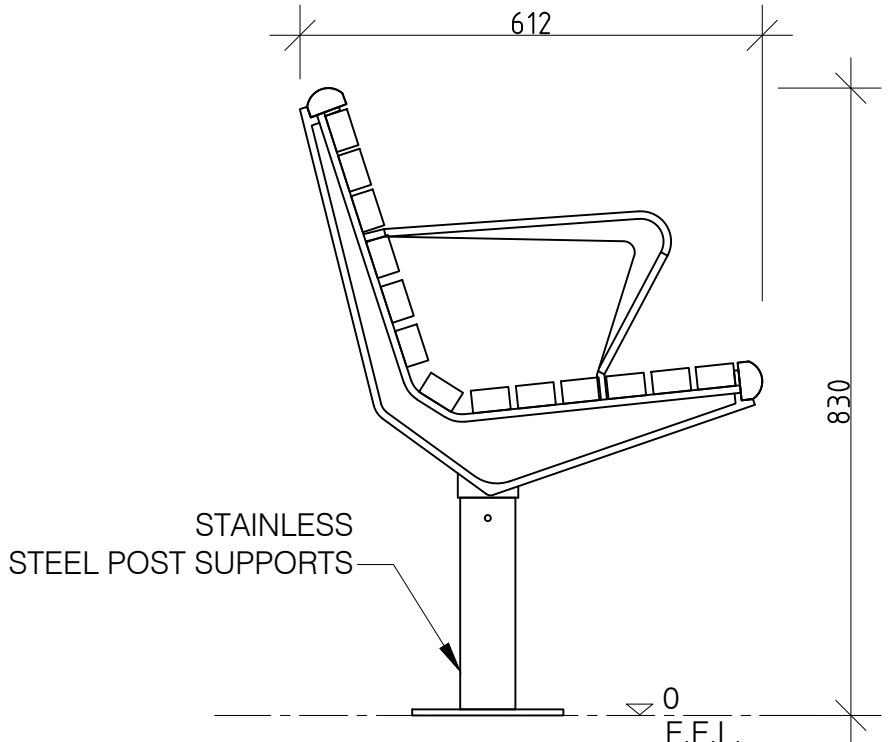


2 END ELEVATION
1:10 @ A3



Slats available in:
Hardwood Timber (FFSA002023)
Aluminium (FFSA002023A)

4 PERSPECTIVE
N.T.S.

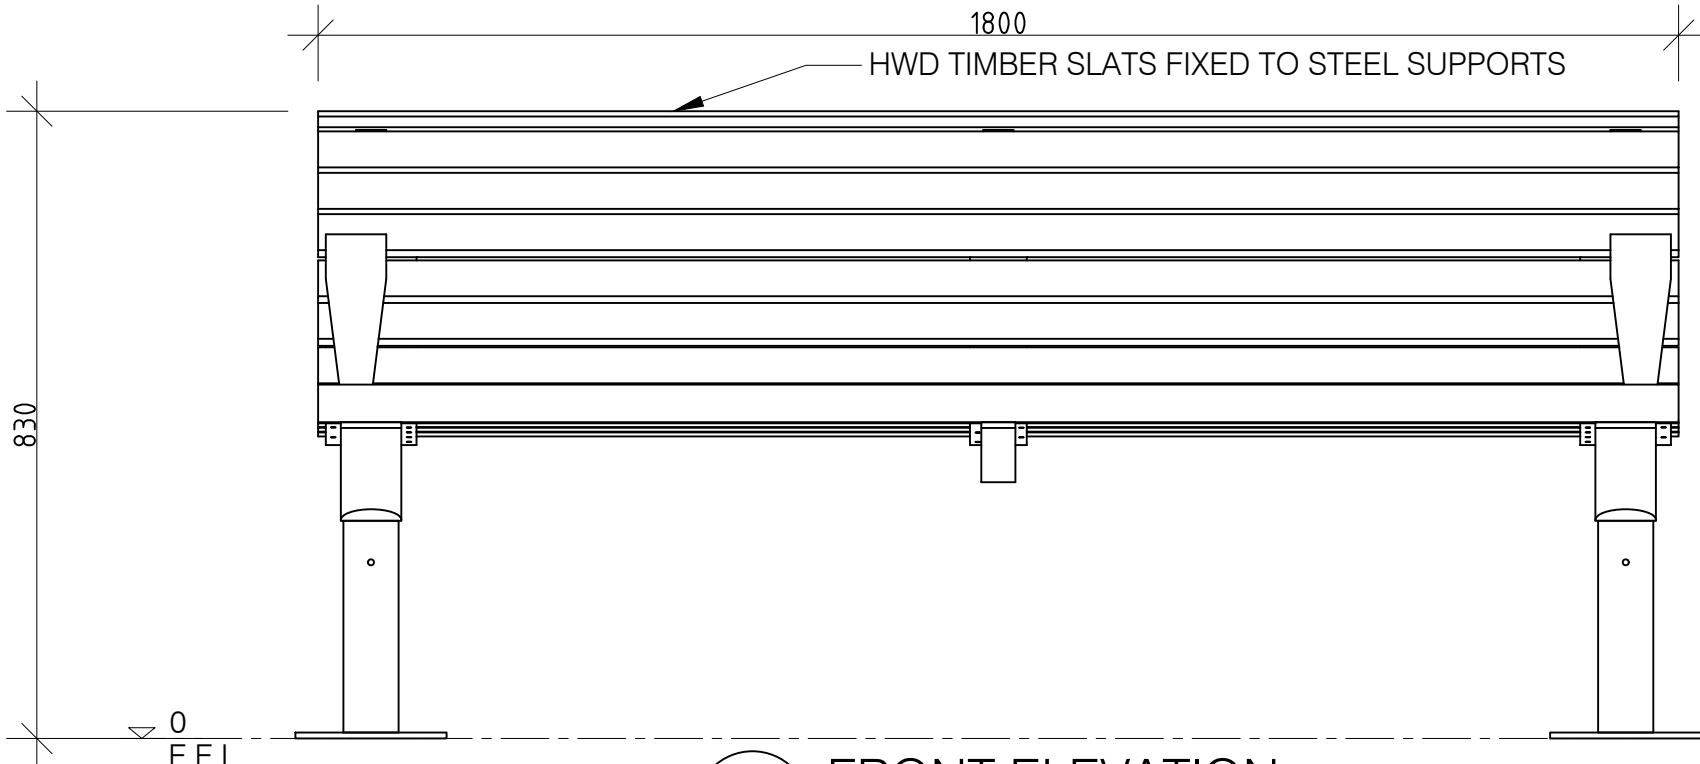

3 FRONT ELEVATION
1:10 @ A3

REVISION	DATE:	DRAWN BY:			CLIENT NAME	PROJECT	DRAWING No.	SHEET No.	PAGE
6					FURPHY FOUNDRY		FFSA002023	001	A3
5							DATE:		DRAWN
4							17-04-19		PS
3							DRAWING No.		SCALE
2							029		NOTED
1							SHEET No.		REV.
							001		1

© FURPHY FOUNDRY PTY LTD

THIS DOCUMENT IS AND SHALL REMAIN THE PROPERTY OF FURPHY FOUNDRY. UNAUTHORISED USE OF THIS DOCUMENT IN ANY FORM IS PROHIBITED.

FURPHY

FOUNDRY EST. 1864

Furphy Foundry Pty Ltd
A.B.N. 24 007 195 913
21 Drummond Rd,
Shepparton VIC 3630

PH: (03) 5831 2777
FAX: (03) 5831 2681
www.furphyfoundry.com.au
sales@furphyfoundry.com.au

PROJECT

PROMENADE SEAT - BOLT DOWN


DRAWING TITLE

PRELIMINARY

ALL DIMENSIONS IN MILLIMETRES - DO NOT SCALE


PROMENADE RANGE

FFSA002024 1800mm SEAT - IN GROUND

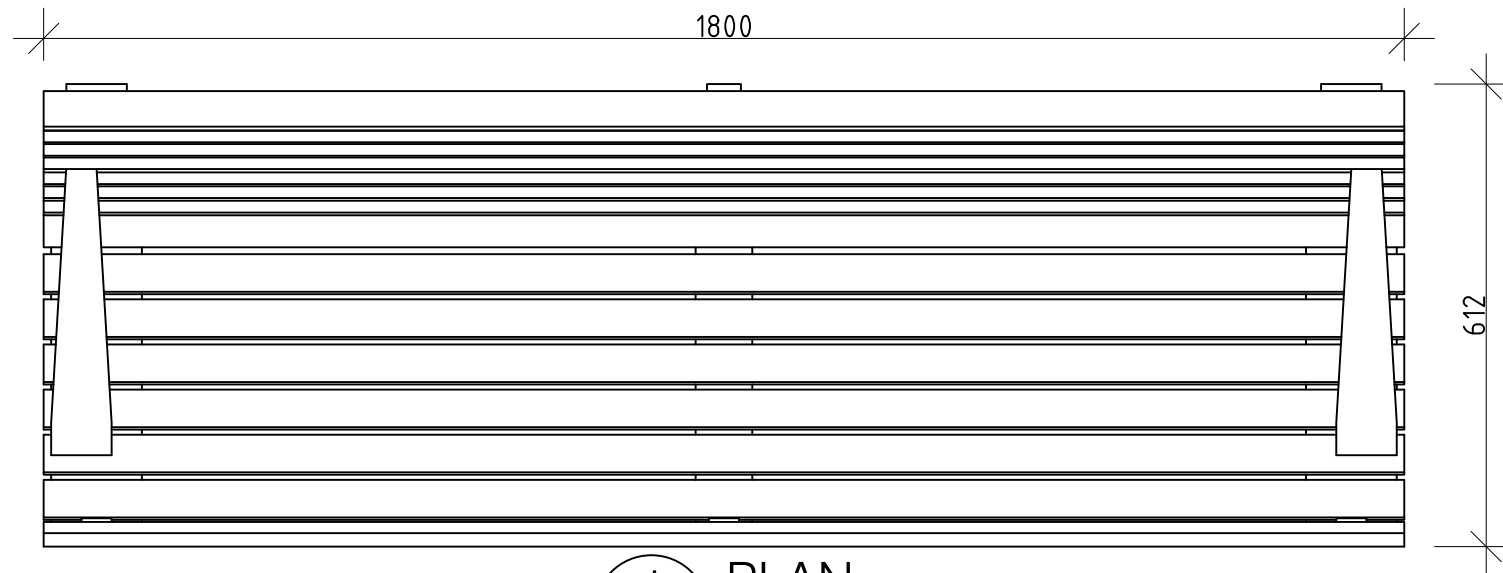

1 PLAN
1:10 @ A3

HWD TIMBER SLATS FIXED TO STEEL SUPPORTS

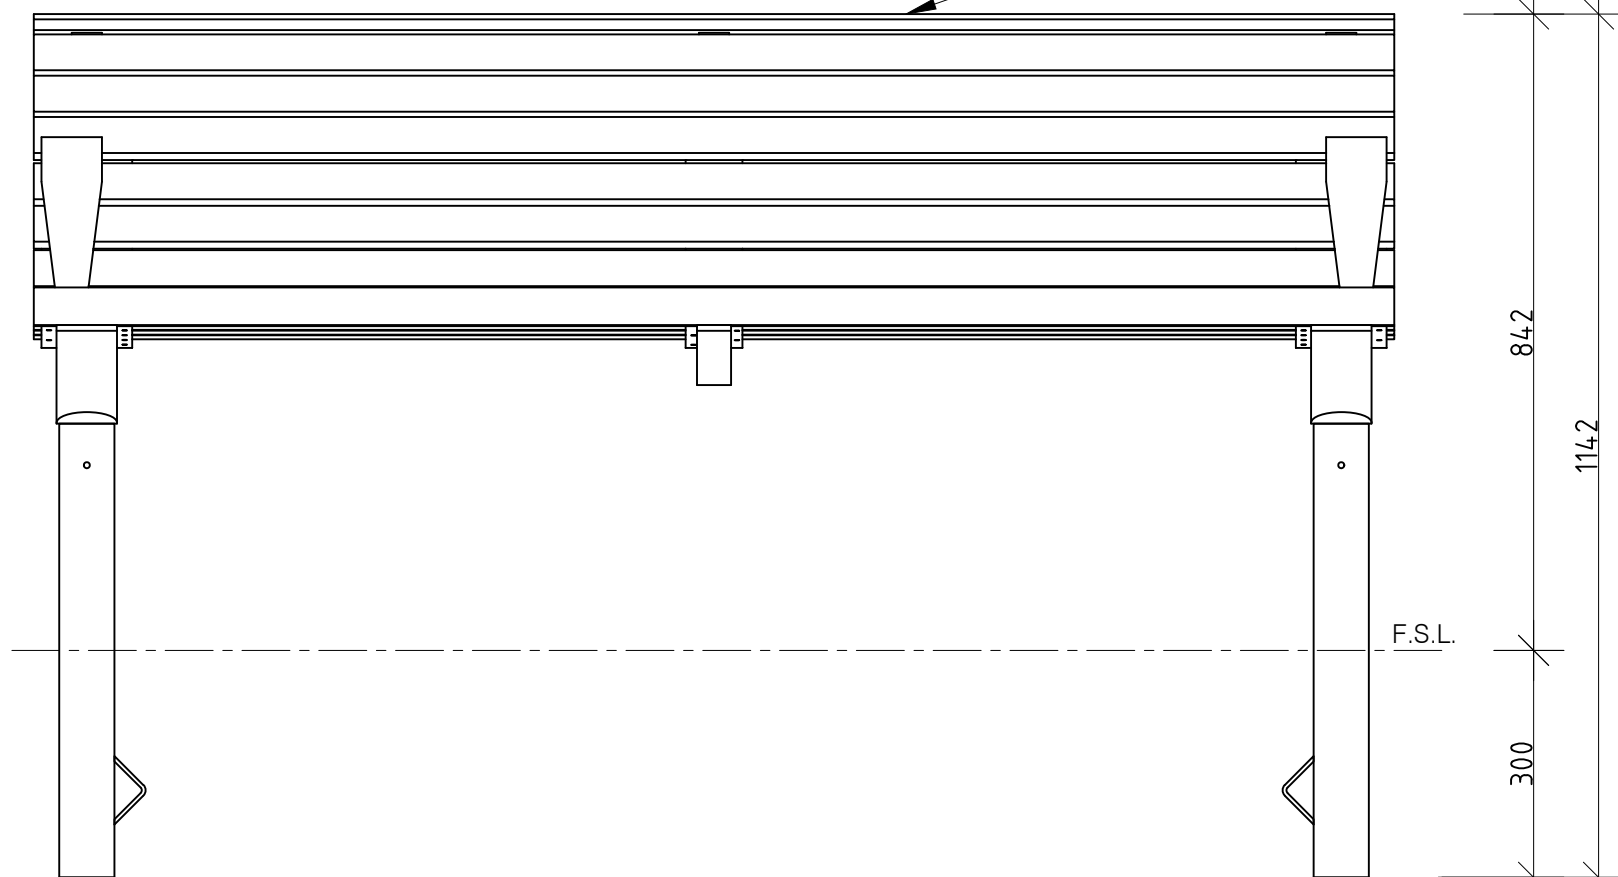


3 FRONT ELEVATION
1:10 @ A3



Slats available in:
Hardwood Timber (FFSA002024)
Aluminium (FFSA002024A)

4 PERSPECTIVE
N.T.S.

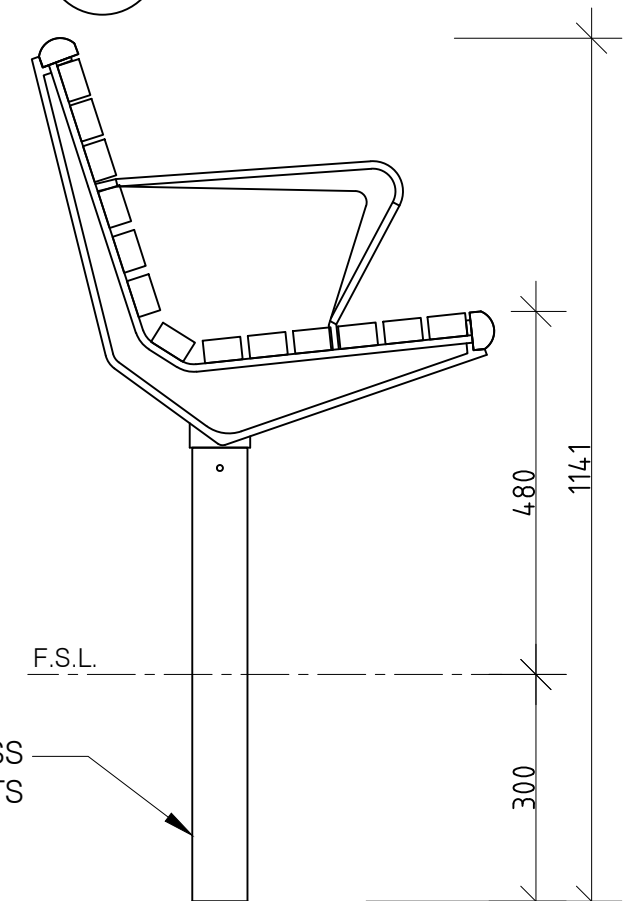

2 END ELEVATION
1:10 @ A3

STAINLESS
STEEL POST SUPPORTS

REVISION			DATE:	DRAWN BY.	 © FURPHY FOUNDRY PTY LTD THIS DOCUMENT IS AND SHALL REMAIN THE PROPERTY OF FURPHY FOUNDRY. UNAUTHORISED USE OF THIS DOCUMENT IN ANY FORM IS PROHIBITED.	 Furphy Foundry Pty Ltd PH: (03) 5831 2777 A.B.N. 24 007 195 913 FAX: (03) 5831 2681 21 Drummond Rd, www.furphyfoundry.com.au Shepparton VIC 3630 sales@furphyfoundry.com.au		CLIENT NAME	PROJECT No.	PAGE
6						FURPHY FOUNDRY	FFSA002024	A3		
5						PROJECT	DATE:	DRAWN		
4						PROMENADE SEAT - IN GROUND	17-04-19	PS		
3						-	DRAWING No.	SCALE		
2							030	NOTED		
1						DRAWING TITLE	SHEET No.	REV.		
						PRELIMINARY	001	1		