




ALL DIMENSIONS IN MILLIMETRES - DO NOT SCALE

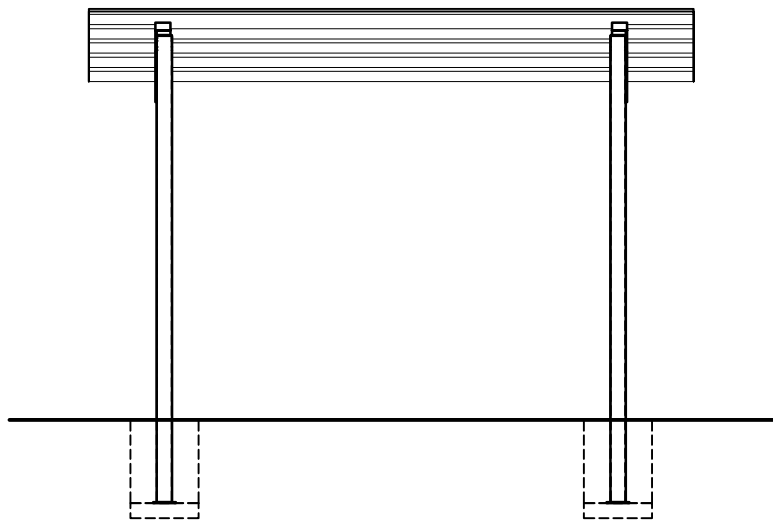

FRONT ELEVATION
SCALE 1:50

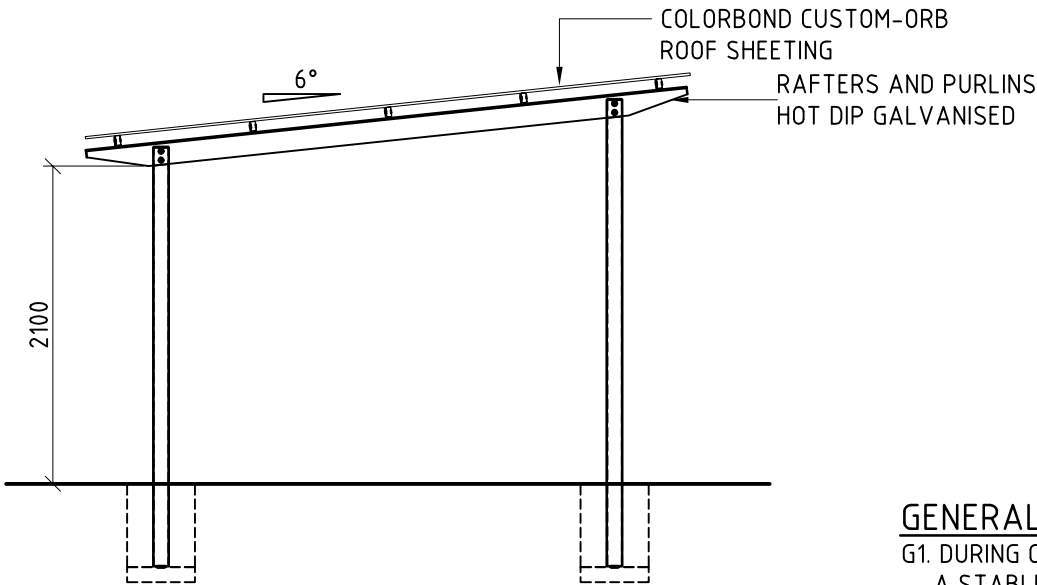

SIDE ELEVATION
SCALE 1:50

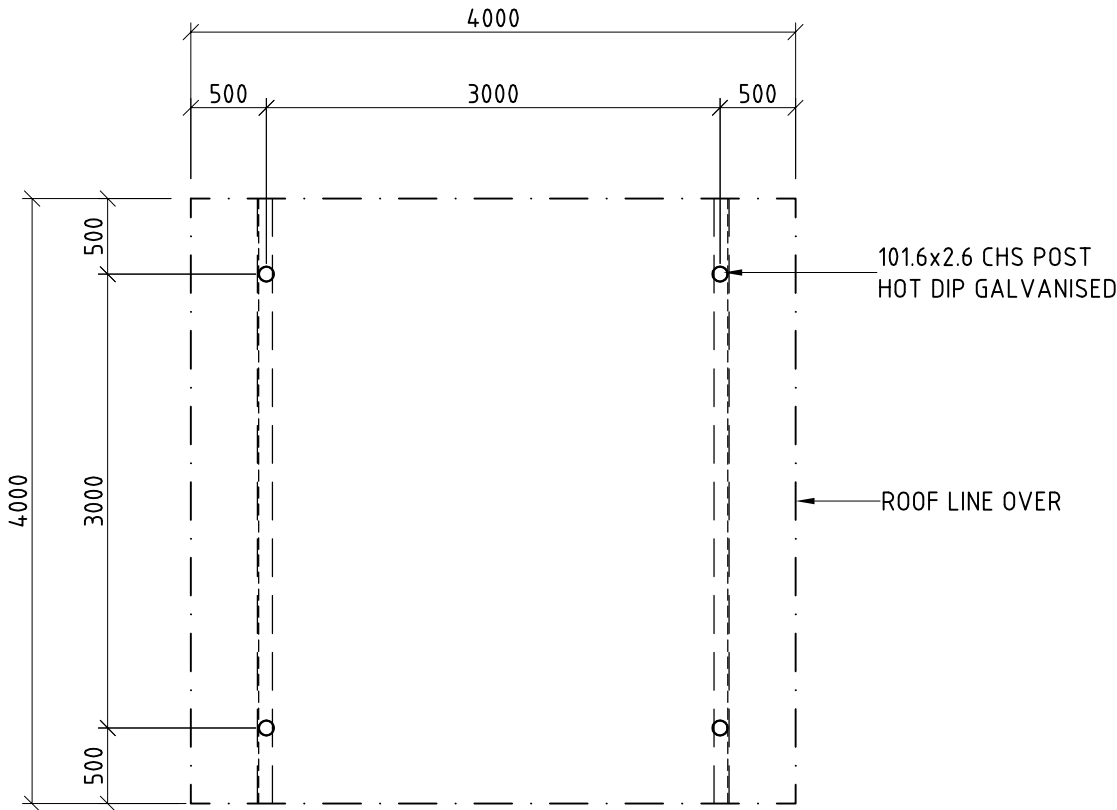

PLAN
SCALE 1:50

- GENERAL NOTES:**
- G1. DURING CONSTRUCTION THE STRUCTURE SHALL BE MAINTAINED IN A STABLE CONDITION AND NO PART SHALL BE OVER STRESSED.
 - G2. PRIOR TO COMMENCEMENT OF WORKS THE BUILDER SHALL SATISFY THEMSELVES OF THE CORRECT LOCATIONS OF ALL EXISTING SERVICES WHETHER INDICATED OR NOT ON THE PLANS.
 - G3. LOCATING OF THE STRUCTURE, INCLUDING CO-ORDINATES IF APPLICABLE, IS THE RESPONSIBILITY OF THE CLIENT AND/OR THE CLIENT'S SITE REPRESENTATIVE.
 - G4. STRUCTURE HAS BEEN DESIGNED IN ACCORDANCE TO THE FOLLOWING AUSTRALIAN STANDARDS:
 - AS1170.1, AS1170.2, AS1720.1, AS3600 AND AS4100, AS1664.
 - G5. STRUCTURE IS SUITABLE FOR N3 AREAS AND HAS BEEN DESIGNED WITH AN AVERAGE RECURRENCE INTERVAL OF 100 YEARS.
 - G6. SITE COVERAGE IS 16.00m² (ROOF AREA).
 - G7. THE FOOTING HAS BEEN DESIGNED ASSUMING:
 - SITE CLASS S OR M
 - ALLOWABLE SOIL BEARING CAPACITY OF 100kPa
 - SOIL ADHESION OF 10kPa(TO BE VERIFIED ON SITE).
 - G8. FOR SLABS ON GROUND, ALL TOPSOIL AND UPPER STRATA CONTAINING SOFT OR ORGANIC MATTER ARE TO BE REMOVED AND REPLACED WITH SELECT COMPACTED FILL.
 - G9. ALL FILL TO BE CLEAN, PLACED IN LAYERS NOT EXCEEDING 200mm AND COMPACTED TO 95% STANDARD COMPACTION.
 - G10. EARTHWORKS SHALL BE CARRIED OUT IN ACCORDANCE WITH CRITERIA AND PROCEDURES SET OUT IN AS3798 *GUIDELINES ON EARTHWORKS FOR COMMERCIAL AND RESIDENTIAL DEVELOPMENTS*.


CLIENTS DESIGN APPROVAL

APPROVED


DATE:

REVISION		DATE:	DRAWN BY.	© LANDMARK PRODUCTS LIMITED THIS DOCUMENT IS AND SHALL REMAIN THE PROPERTY OF LANDMARK PRODUCTS LIMITED. UNAUTHORISED USE OF THIS DOCUMENT IN ANY FORM IS PROHIBITED.	Landmark Enhancing Open Space Environments Landmark Products Limited. A.B.N. 99 112 000 843 55-57 Kabi Circuit, Deception Bay P.O. Box 603, Deception Bay Queensland 4508 PH: 1300 768 230 FAX: 1300 768 260 www.landmarkpro.com.au landmark@landmarkpro.com.au	CLIENT NAME		PROJECT No.	PAGE
6	-	-	-			LANDMARK PRODUCTS LTD.	K6314S*S*IG	A3	
5	-	-	-			PROJECT	DATE:	DRAWN	
4	-	-	-			-	30-07-12	PVT	
3	-	-	-			STD K631 "WHYALLA" SHELTER - 4m x 4m, W41, SP, IG, GAL	DRAWING No.	SCALE	
2	-	-	-				K6314S*S*IG*	AS NTD	
1	-	-	-	CHECKED BY:	DATE:	SHEET No.	REV.		
						BA - PLAN & ELEVATIONS	101	0	


ALL DIMENSIONS IN MILLIMETRES - DO NOT SCALE

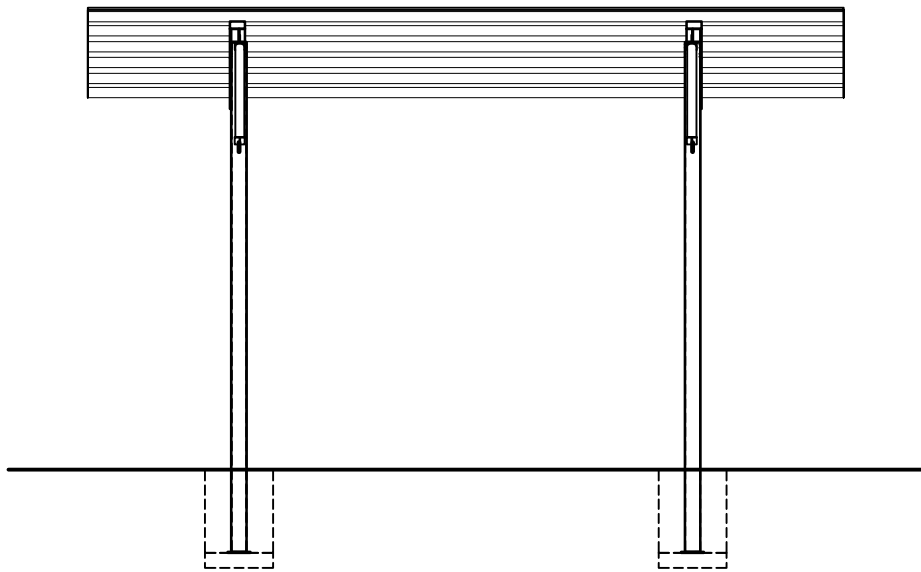

FRONT ELEVATION
SCALE 1:50

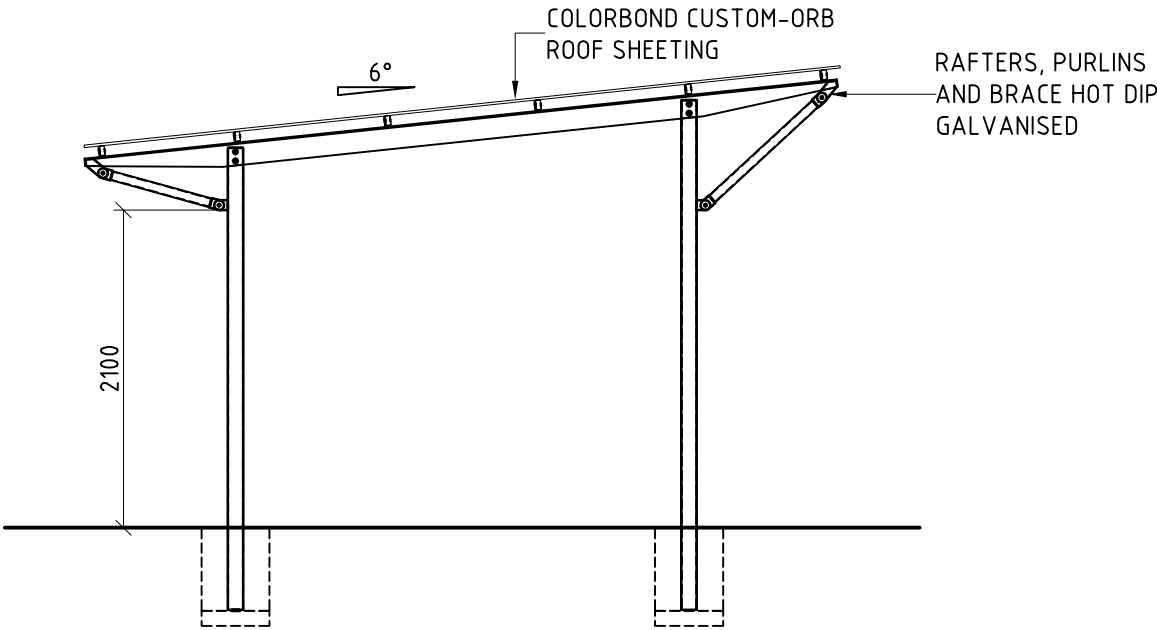

SIDE ELEVATION
SCALE 1:50

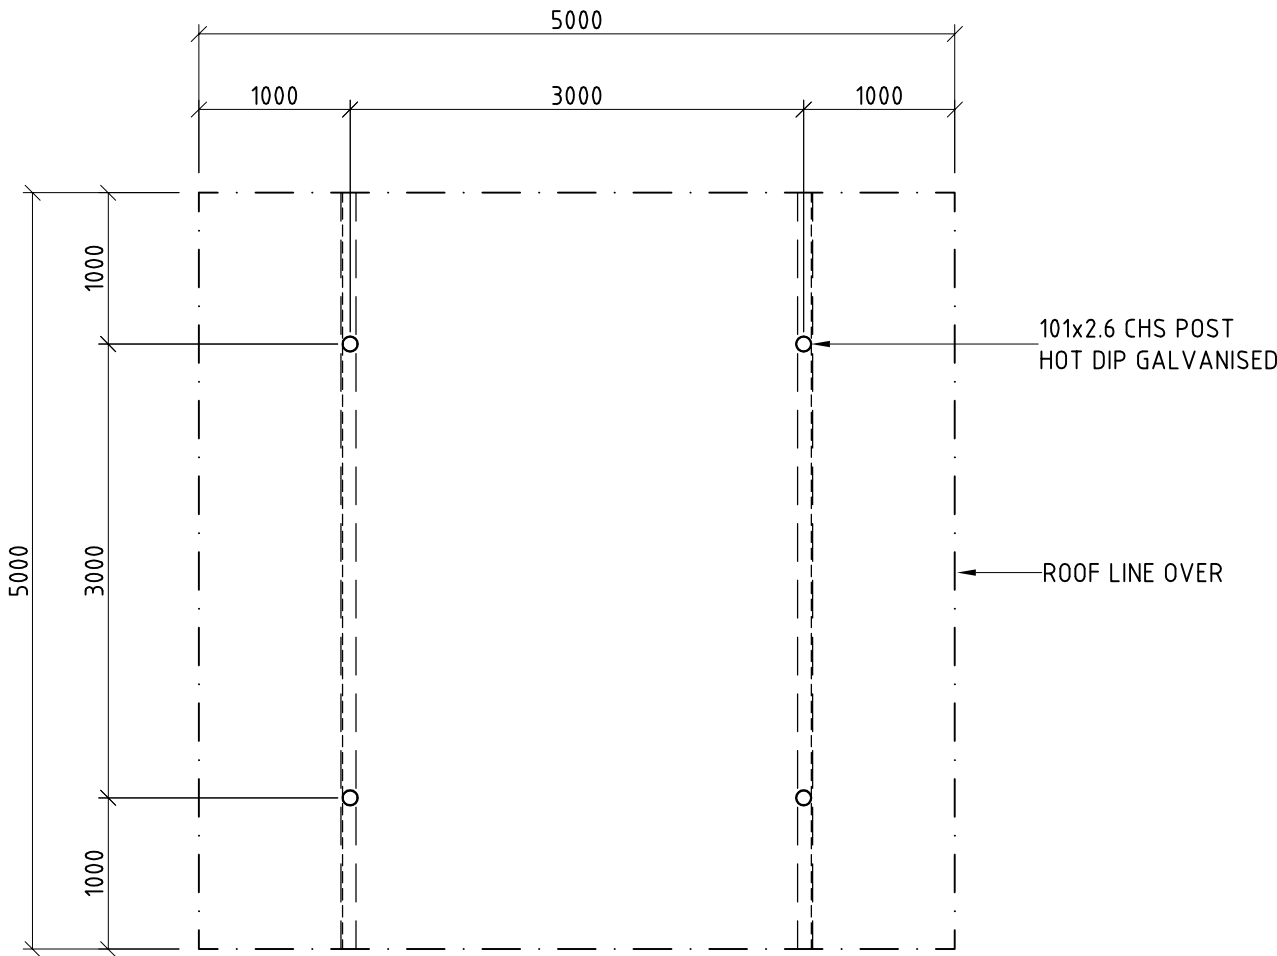

PLAN
SCALE 1:50


- GENERAL NOTES:**
- G1. DURING CONSTRUCTION THE STRUCTURE SHALL BE MAINTAINED IN A STABLE CONDITION AND NO PART SHALL BE OVER STRESSED.
 - G2. PRIOR TO COMMENCEMENT OF WORKS THE BUILDER SHALL SATISFY THEMSELVES OF THE CORRECT LOCATIONS OF ALL EXISTING SERVICES WHETHER INDICATED OR NOT ON THE PLANS.
 - G3. LOCATING OF THE STRUCTURE, INCLUDING CO-ORDINATES IF APPLICABLE, IS THE RESPONSIBILITY OF THE CLIENT AND/OR THE CLIENT'S SITE REPRESENTATIVE.
 - G4. STRUCTURE HAS BEEN DESIGNED IN ACCORDANCE TO THE FOLLOWING AUSTRALIAN STANDARDS:
 - AS1170.1, AS1170.2, AS1720.1, AS3600 AND AS4100, AS1664.
 - G5. STRUCTURE IS SUITABLE FOR N3 AREAS AND HAS BEEN DESIGNED WITH AN AVERAGE RECURRENCE INTERVAL OF 100 YEARS.
 - G6. SITE COVERAGE IS 25.00m² (ROOF AREA).
 - G7. THE FOOTING HAS BEEN DESIGNED ASSUMING:
 - SITE CLASS S OR M
 - ALLOWABLE SOIL BEARING CAPACITY OF 100kPa
 - SOIL ADHESION OF 10kPa(TO BE VERIFIED ON SITE).
 - G8. FOR SLABS ON GROUND, ALL TOPSOIL AND UPPER STRATA CONTAINING SOFT OR ORGANIC MATTER ARE TO BE REMOVED AND REPLACED WITH SELECT COMPACTED FILL.
 - G9. ALL FILL TO BE CLEAN, PLACED IN LAYERS NOT EXCEEDING 200mm AND COMPACTED TO 95% STANDARD COMPACTION.
 - G10. EARTHWORKS SHALL BE CARRIED OUT IN ACCORDANCE WITH CRITERIA AND PROCEDURES SET OUT IN AS3798 *GUIDELINES ON EARTHWORKS FOR COMMERCIAL AND RESIDENTIAL DEVELOPMENTS*.

CLIENTS DESIGN APPROVAL

APPROVED	DATE:
----------	-------


REVISION	DATE:	DRAWN BY.	© LANDMARK PRODUCTS LIMITED THIS DOCUMENT IS AND SHALL REMAIN THE PROPERTY OF LANDMARK PRODUCTS LIMITED. UNAUTHORISED USE OF THIS DOCUMENT IN ANY FORM IS PROHIBITED.		CLIENT NAME	PROJECT No.	PAGE
6	-	-			LANDMARK PRODUCTS LTD.	K6324S*S*IG*	A3
5	-	-			STD K632 "WHYALLA" SHELTER - 5m x 5m, W41, SP, IG, GAL	DATE:	DRAWN
4	-	-				30-07-12	PVT
3	-	-				DRAWING No.	SCALE
2	-	-			BA - PLAN & ELEVATIONS	K6324S*S*IG*	AS NTD
1	-	-	CHECKED BY:	DATE:		SHEET No.	REV.
						101	0

ALL DIMENSIONS IN MILLIMETRES - DO NOT SCALE

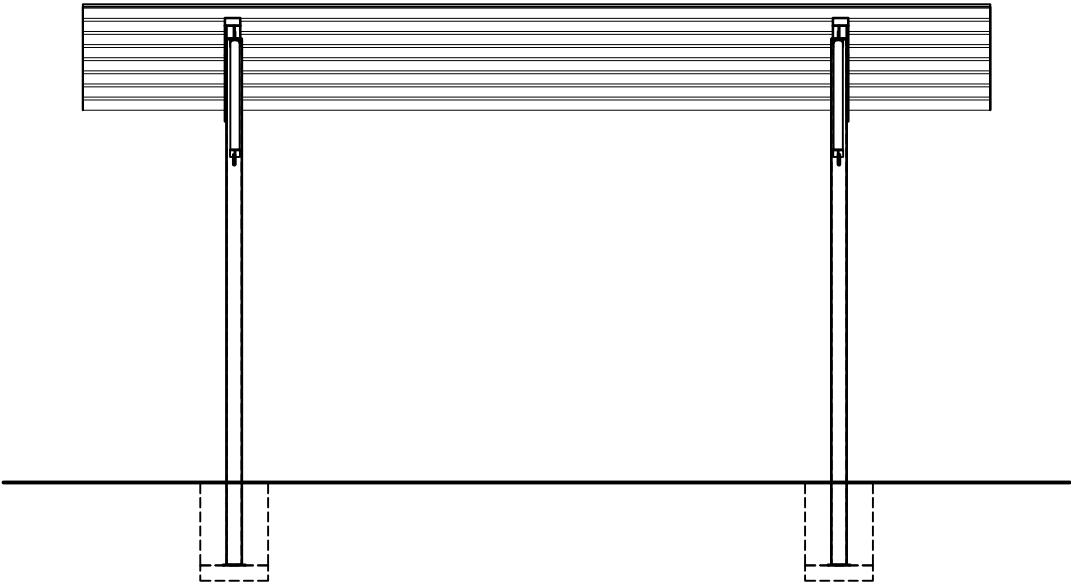


FRONT ELEVATION

SCALE 1:50

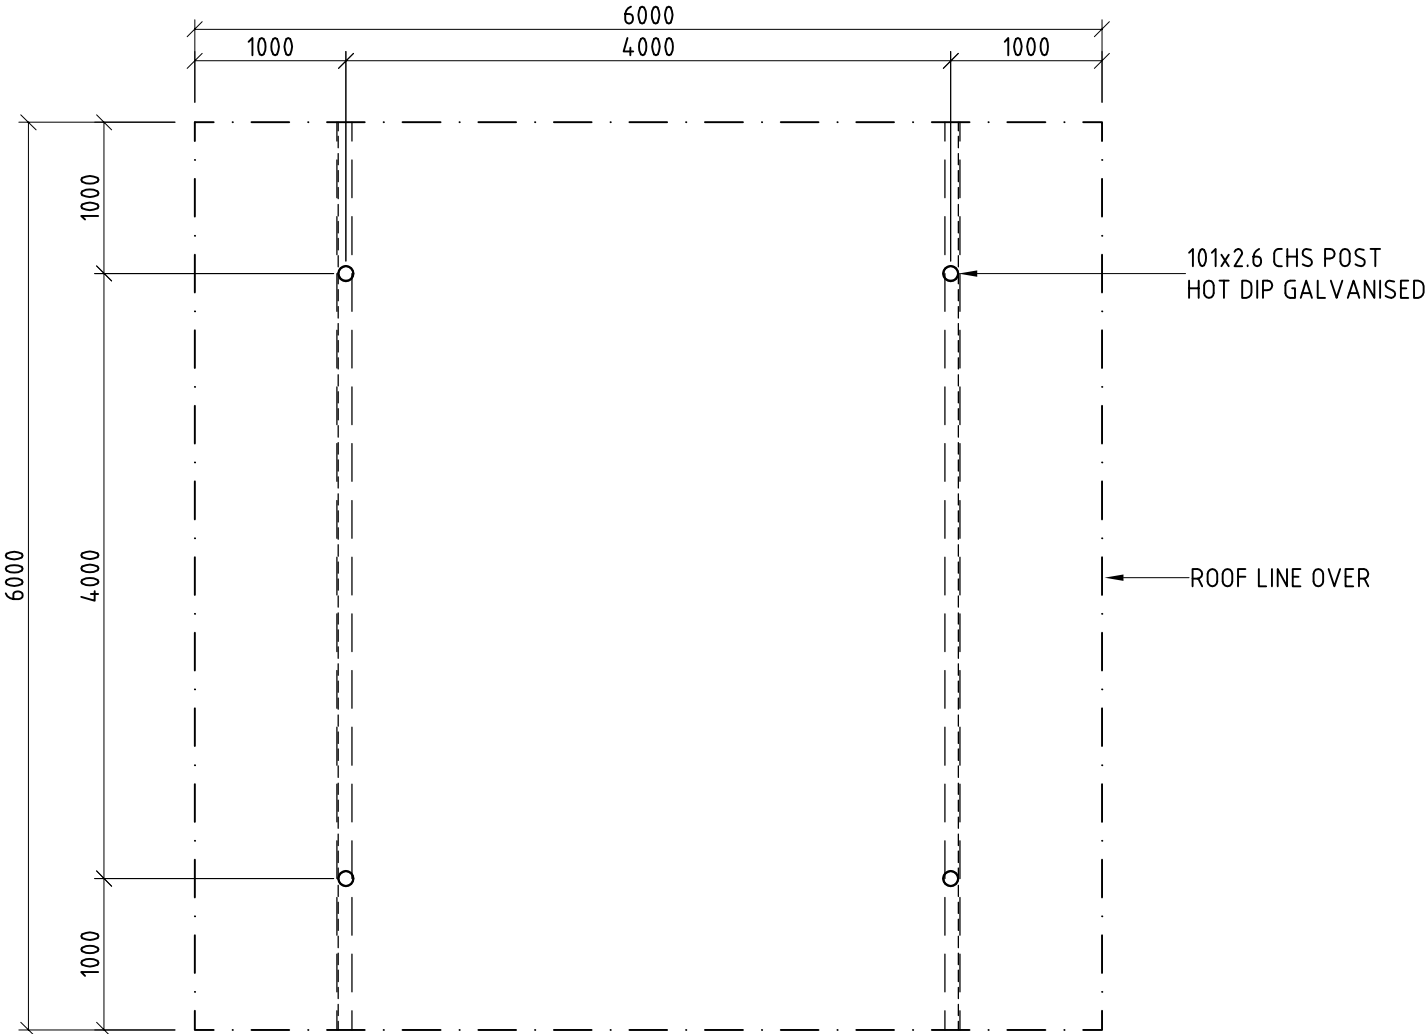

PLAN

SCALE 1:50

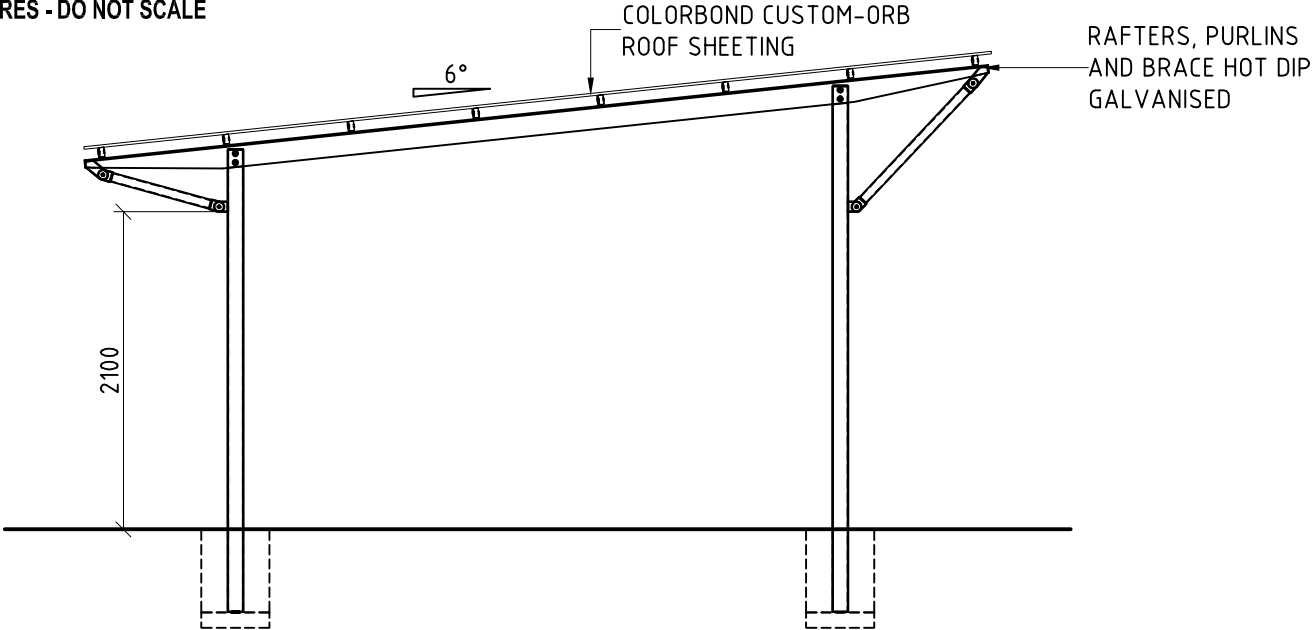

SIDE ELEVATION

SCALE 1:50

COLORBOND CUSTOM-ORB
ROOF SHEETING

RAFTERS, PURLINS
AND BRACE HOT DIP
GALVANISED

GENERAL NOTES:

- G1. DURING CONSTRUCTION THE STRUCTURE SHALL BE MAINTAINED IN A STABLE CONDITION AND NO PART SHALL BE OVER STRESSED.
- G2. PRIOR TO COMMENCEMENT OF WORKS THE BUILDER SHALL SATISFY THEMSELVES OF THE CORRECT LOCATIONS OF ALL EXISTING SERVICES WHETHER INDICATED OR NOT ON THE PLANS.
- G3. LOCATING OF THE STRUCTURE, INCLUDING CO-ORDINATES IF APPLICABLE, IS THE RESPONSIBILITY OF THE CLIENT AND/OR THE CLIENT'S SITE REPRESENTATIVE.
- G4. STRUCTURE HAS BEEN DESIGNED IN ACCORDANCE TO THE FOLLOWING AUSTRALIAN STANDARDS:
- AS1170.1, AS1170.2, AS1720.1, AS3600 AND AS4100, AS1664.
- G5. STRUCTURE IS SUITABLE FOR N3 AREAS AND HAS BEEN DESIGNED WITH AN AVERAGE RECURRENCE INTERVAL OF 100 YEARS.
- G6. SITE COVERAGE IS 36.00m² (ROOF AREA).
- G7. THE FOOTING HAS BEEN DESIGNED ASSUMING:
- SITE CLASS S OR M
- ALLOWABLE SOIL BEARING CAPACITY OF 100kPa
- SOIL ADHESION OF 10kPa
(TO BE VERIFIED ON SITE).
- G8. FOR SLABS ON GROUND, ALL TOPSOIL AND UPPER STRATA CONTAINING SOFT OR ORGANIC MATTER ARE TO BE REMOVED AND REPLACED WITH SELECT COMPACTED FILL.
- G9. ALL FILL TO BE CLEAN, PLACED IN LAYERS NOT EXCEEDING 200mm AND COMPACTED TO 95% STANDARD COMPACTION.
- G10. EARTHWORKS SHALL BE CARRIED OUT IN ACCORDANCE WITH CRITERIA AND PROCEDURES SET OUT IN AS3798 *GUIDELINES ON EARTHWORKS FOR COMMERCIAL AND RESIDENTIAL DEVELOPMENTS*.


CLIENTS DESIGN APPROVAL

APPROVED

DATE:


REVISION		DATE:	DRAWN BY.	© LANDMARK PRODUCTS LIMITED THIS DOCUMENT IS AND SHALL REMAIN THE PROPERTY OF LANDMARK PRODUCTS LIMITED. UNAUTHORISED USE OF THIS DOCUMENT IN ANY FORM IS PROHIBITED.	Landmark Enhancing Open Space Environments Landmark Products Limited. A.B.N. 99 112 000 843 55-57 Kabi Circuit, Deception Bay P.O. Box 603, Deception Bay Queensland 4508 PH: 1300 768 230 FAX: 1300 768 260 www.landmarkpro.com.au landmark@landmarkpro.com.au	CLIENT NAME		PROJECT No.	PAGE
6	-	-	-			LANDMARK PRODUCTS LTD.		K6334S*S*IG*	A3
5	-	-	-			PROJECT		DATE:	DRAWN
4	-	-	-			-		30-07-12	PVT
3	-	-	-			STD K633 "WHYALLA" SHELTER - 6m x 6m, W41, SP, IG, GAL		DRAWING No.	SCALE
2	-	-	-			DRAFTING TITLE		K6334S*S*IG*	AS NTD
1	-	-	-	CHECKED BY:	DATE:	BA - PLAN & ELEVATIONS		SHEET No.	REV.
								101	0

ALL DIMENSIONS IN MILLIMETRES - DO NOT SCALE

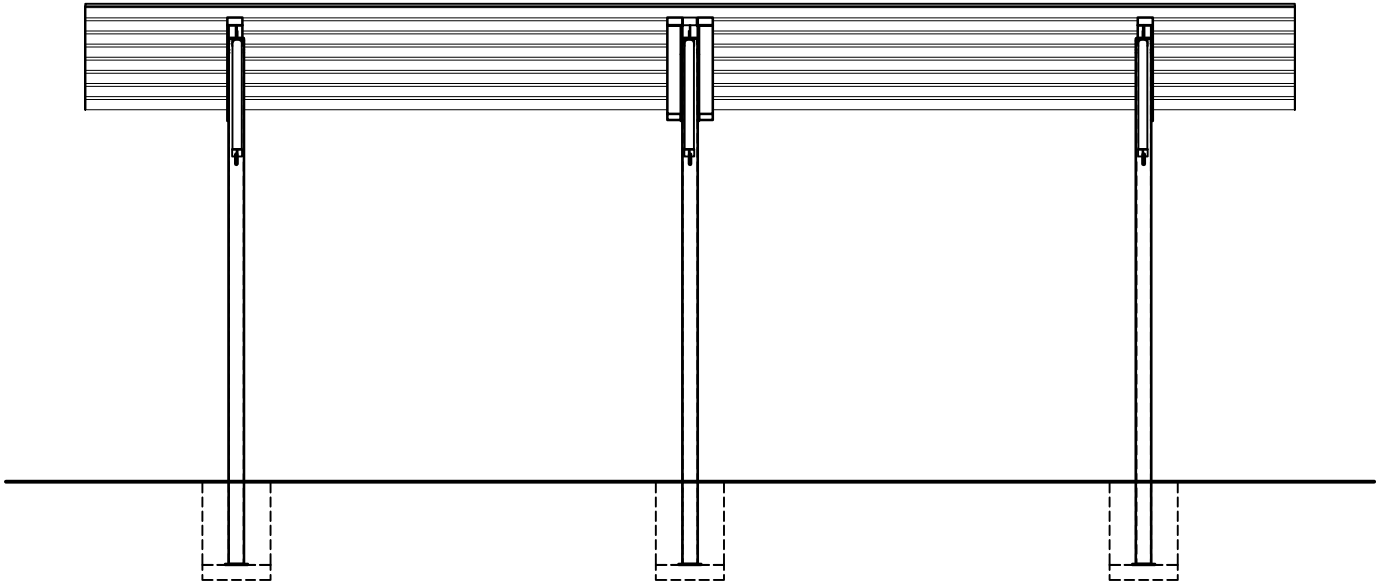


FRONT ELEVATION

SCALE 1:50

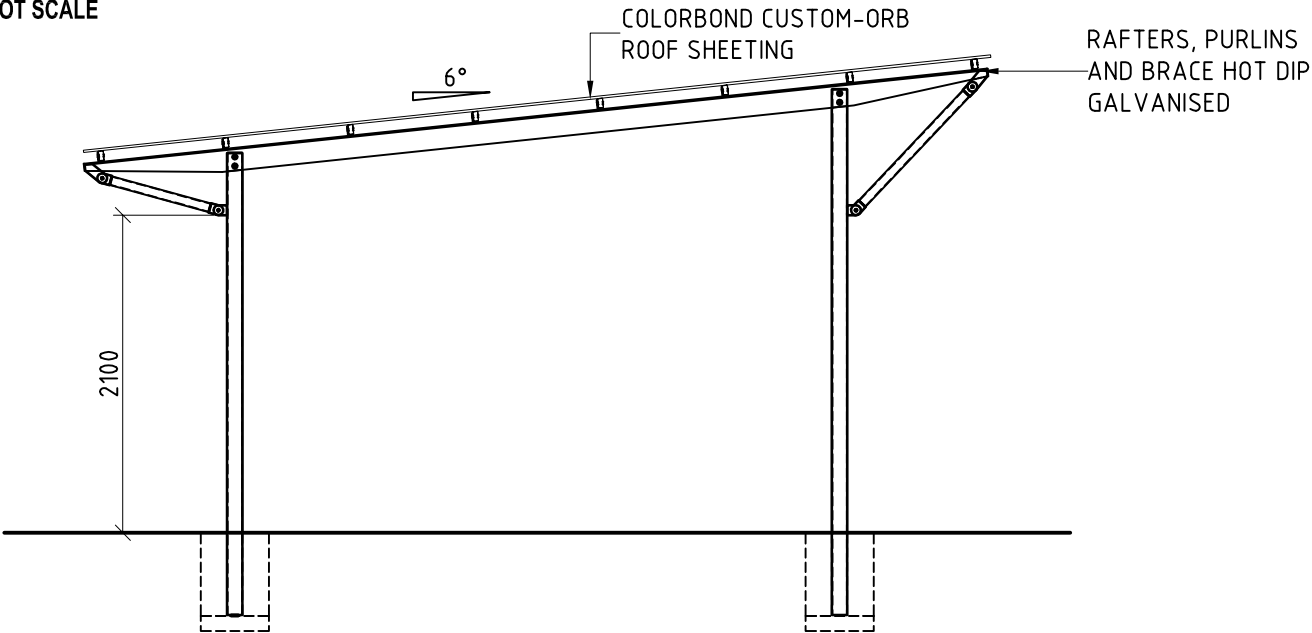

SIDE ELEVATION

SCALE 1:50

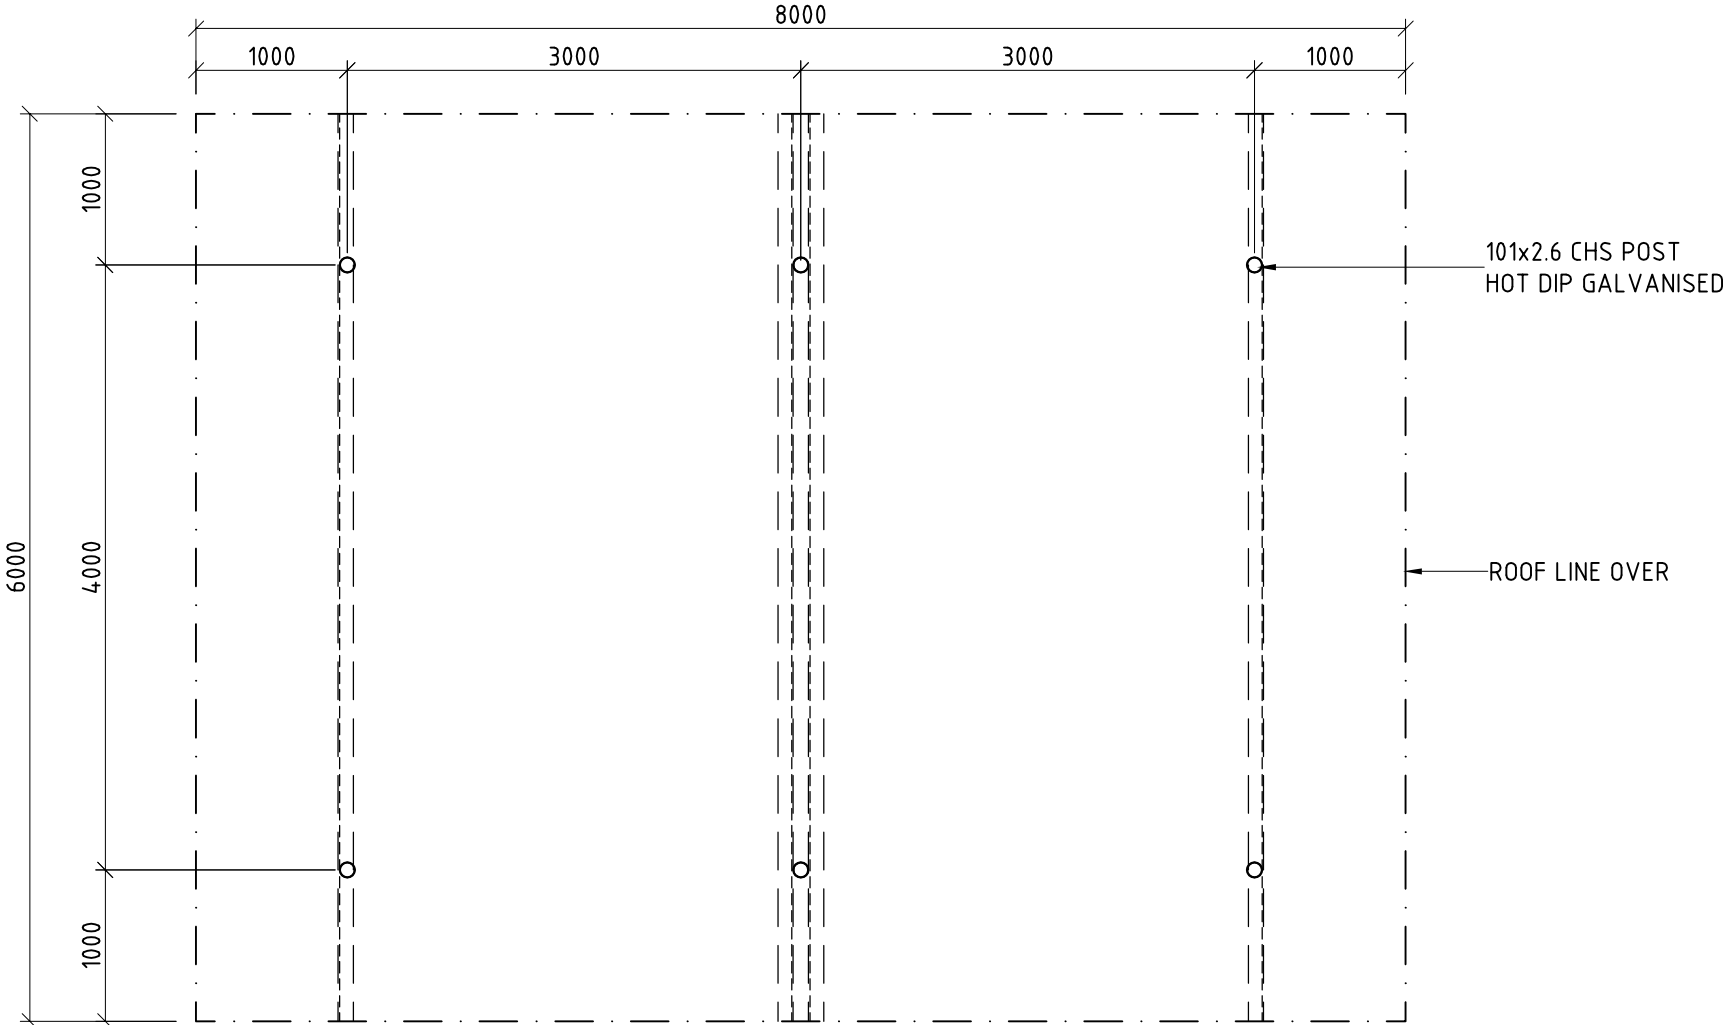

PLAN

SCALE 1:50

GENERAL NOTES:

- G1. DURING CONSTRUCTION THE STRUCTURE SHALL BE MAINTAINED IN A STABLE CONDITION AND NO PART SHALL BE OVER STRESSED.
- G2. PRIOR TO COMMENCEMENT OF WORKS THE BUILDER SHALL SATISFY THEMSELVES OF THE CORRECT LOCATIONS OF ALL EXISTING SERVICES WHETHER INDICATED OR NOT ON THE PLANS.
- G3. LOCATING OF THE STRUCTURE, INCLUDING CO-ORDINATES IF APPLICABLE, IS THE RESPONSIBILITY OF THE CLIENT AND/OR THE CLIENT'S SITE REPRESENTATIVE.
- G4. STRUCTURE HAS BEEN DESIGNED IN ACCORDANCE TO THE FOLLOWING AUSTRALIAN STANDARDS:
- AS1170.1, AS1170.2, AS1720.1, AS3600 AND AS4100, AS1664.
- G5. STRUCTURE IS SUITABLE FOR N3 AREAS AND HAS BEEN DESIGNED WITH AN AVERAGE RECURRENCE INTERVAL OF 100 YEARS.
- G6. SITE COVERAGE IS 48.00m² (ROOF AREA).
- G7. THE FOOTING HAS BEEN DESIGNED ASSUMING:
- SITE CLASS S OR M
- ALLOWABLE SOIL BEARING CAPACITY OF 100kPa
- SOIL ADHESION OF 10kPa
(TO BE VERIFIED ON SITE).
- G8. FOR SLABS ON GROUND, ALL TOPSOIL AND UPPER STRATA CONTAINING SOFT OR ORGANIC MATTER ARE TO BE REMOVED AND REPLACED WITH SELECT COMPACTED FILL.
- G9. ALL FILL TO BE CLEAN, PLACED IN LAYERS NOT EXCEEDING 200mm AND COMPACTED TO 95% STANDARD COMPACTION.
- G10. EARTHWORKS SHALL BE CARRIED OUT IN ACCORDANCE WITH CRITERIA AND PROCEDURES SET OUT IN AS3798 *GUIDELINES ON EARTHWORKS FOR COMMERCIAL AND RESIDENTIAL DEVELOPMENTS*.

CLIENTS DESIGN APPROVAL

APPROVED

DATE:

REVISION		DATE:	DRAWN BY.	© LANDMARK PRODUCTS LIMITED THIS DOCUMENT IS AND SHALL REMAIN THE PROPERTY OF LANDMARK PRODUCTS LIMITED. UNAUTHORISED USE OF THIS DOCUMENT IN ANY FORM IS PROHIBITED.	Landmark Enhancing Open Space Environments Landmark Products Limited. A.B.N. 99 112 000 843 55-57 Kabi Circuit, Deception Bay P.O. Box 603, Deception Bay Queensland 4508 PH: 1300 768 230 FAX: 1300 768 260 www.landmarkpro.com.au landmark@landmarkpro.com.au	CLIENT NAME		PROJECT No.	PAGE
6	-	-	-			LANDMARK PRODUCTS LTD.		K6344S*S*IG*	A3
5	-	-	-			PROJECT		DATE:	DRAWN
4	-	-	-			-		30-07-12	PVT
3	-	-	-			STD K634 "WHYALLA" SHELTER - 8m x 6m, W41, SP, IG, GAL		DRAWING No.	SCALE
2	-	-	-			DRAFTING TITLE		K6344S*S*IG*	AS NTD
1	-	-	-	CHECKED BY:	DATE:	BA - PLAN & ELEVATIONS		SHEET No.	REV.
								101	0