
SPECIFICATIONS

CODE:	MATERIAL: SLATS/FRAME	FINISH: SLATS	FINISH: FRAME	MATERIAL: FIXINGS
K0601.8ATACBS	ALUMINIUM	TIMBER EFFECT	POWDER COAT	STAINLESS STEEL
K0601.8AAACBS	ALUMINIUM	CLEAR ANODISED	POWDER COAT	STAINLESS STEEL
K0601.8ALACBS	ALUMINIUM	COLOUR ANODISED	POWDER COAT	STAINLESS STEEL
K0601.8ACACBS	ALUMINIUM	POWDER COAT	POWDER COAT	STAINLESS STEEL


ALL DIMENSIONS IN MILLIMETRES - DO NOT SCALE



EXAMPLE RENDER:
K0601.8ATACBS

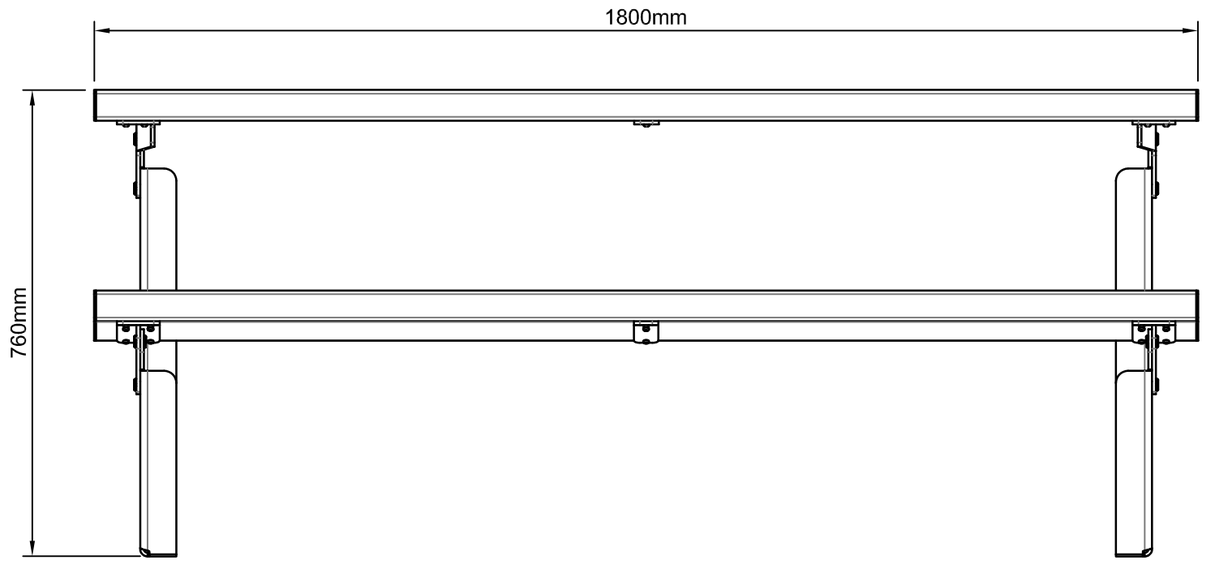

FRONT ELEVATION

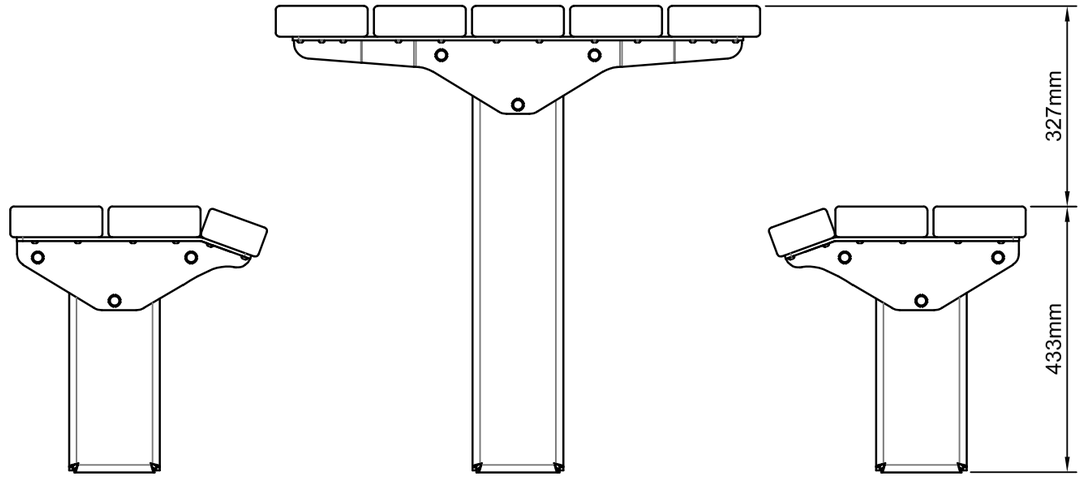

SIDE ELEVATION

Revision History			
Rev	Description	Date	Approved
A	AMENDED DESIGN	14/12/2023	JAR

© LANDMARK PRODUCTS PTY LTD
THIS DOCUMENT IS AND SHALL REMAIN THE PROPERTY OF LANDMARK PRODUCTS PTY LTD. UNAUTHORISED USE OF THIS DOCUMENT IN ANY FORM IS PROHIBITED.

CHECKED BY: | DATE:


Landmark
open space structures & solutions
Landmark Products Pty Ltd
A.B.N. 99 112 000 843
6 / 26 Flinders Parade,
Northlakes, QLD 4509
PH: (03) 5831 2777
FAX: (03) 5831 2681
www.landmarkproducts.com.au
landmark@landmarkpro.com.au

CLIENT NAME: LANDMARK PRODUCTS Pty Ltd		PROJECT No.: K0601.8	PAGE: A3
PROJECT: SAN MARCO - SETTING - 1800		DATE: 23/10/2023	DRAWN: JAR
		DRAWING No.: K0601.8	SCALE: 1:10
DRAWING TITLE: PRELIMINARY DRAWING		SHEET No.: 1/2	REV.: A

SPECIFICATIONS

CODE:	MATERIAL: SLATS/FRAME	FINISH: SLATS	FINISH: FRAME	MATERIAL: FIXINGS
K0601.8ATACBS	ALUMINIUM	TIMBER EFFECT	POWDER COAT	STAINLESS STEEL
K0601.8AAACBS	ALUMINIUM	CLEAR ANODISED	POWDER COAT	STAINLESS STEEL
K0601.8ALACBS	ALUMINIUM	COLOUR ANODISED	POWDER COAT	STAINLESS STEEL
K0601.8ACACBS	ALUMINIUM	POWDER COAT	POWDER COAT	STAINLESS STEEL

ALL DIMENSIONS IN MILLIMETRES - DO NOT SCALE

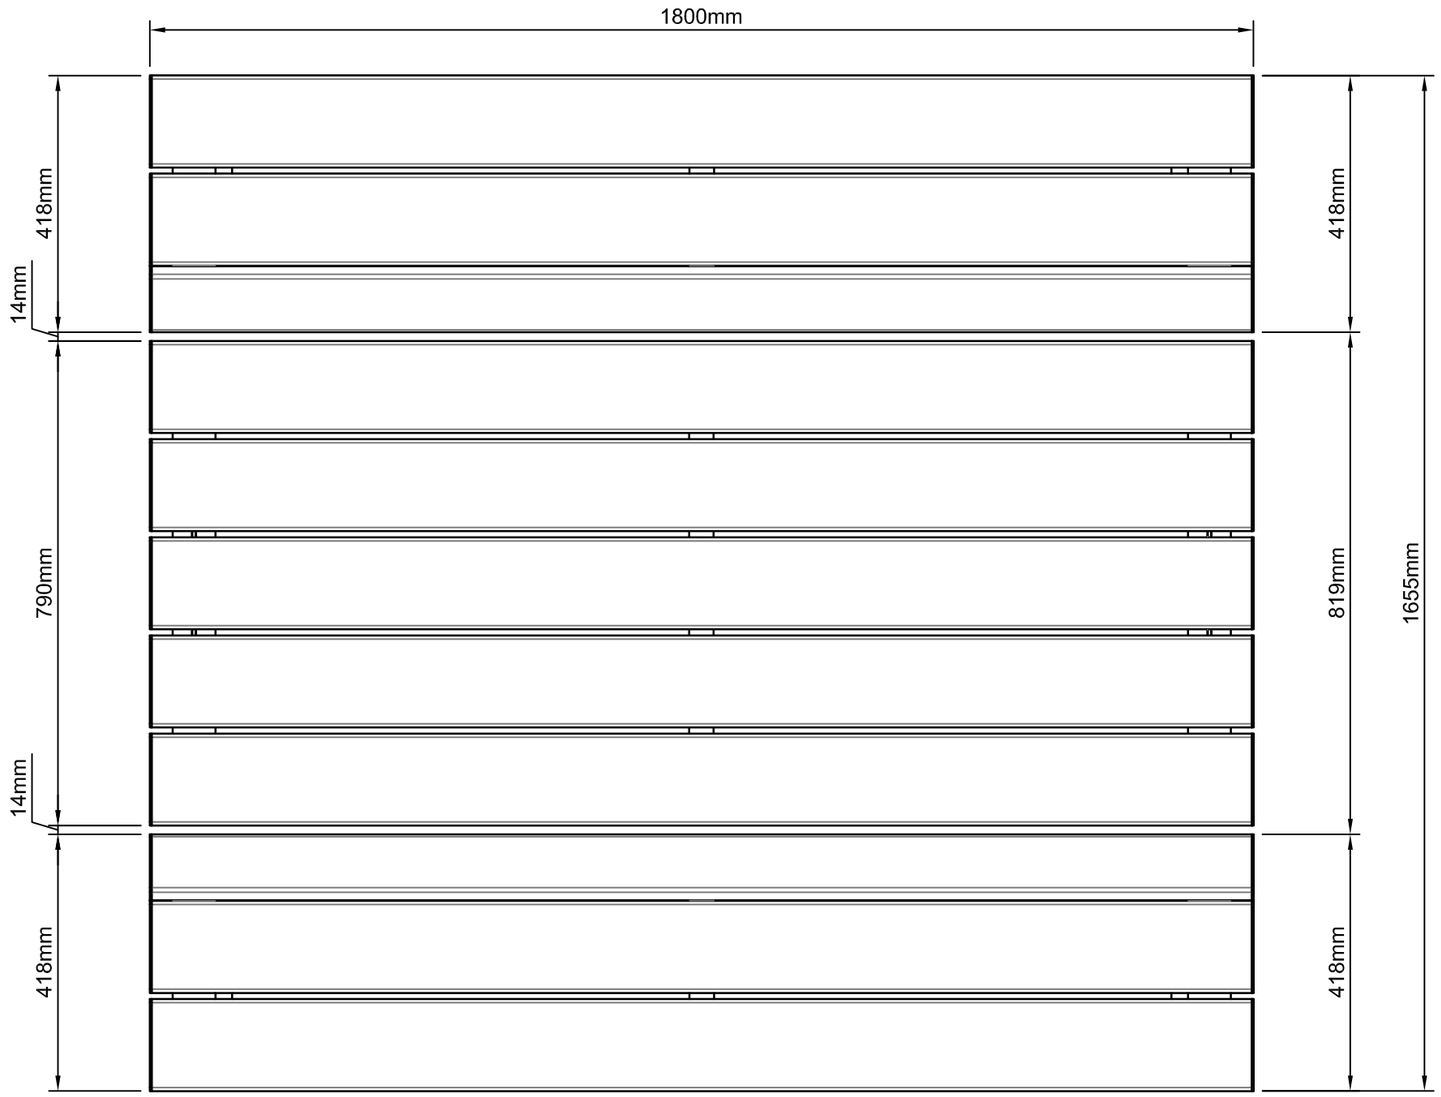

PLAN

Revision History			
Rev	Description	Date	Approved
A	AMENDED DESIGN	14/12/2023	JAR

© LANDMARK PRODUCTS PTY LTD
THIS DOCUMENT IS AND SHALL REMAIN THE PROPERTY OF LANDMARK PRODUCTS PTY LTD. UNAUTHORISED USE OF THIS DOCUMENT IN ANY FORM IS PROHIBITED.

CHECKED BY: | DATE:

Landmark
open space structures & solutions
Landmark Products Pty Ltd
A.B.N. 99 112 000 843
6 / 26 Flinders Parade,
Northlakes, QLD 4509
PH: (03) 5831 2777
FAX: (03) 5831 2681
www.landmarkproducts.com.au
landmark@landmarkpro.com.au

CLIENT NAME: LANDMARK PRODUCTS Pty Ltd		PROJECT No.: K0601.8	PAGE: A3
PROJECT: SAN MARCO - SETTING - 1800		DATE: 23/10/2023	DRAWN: JAR
		DRAWING No.: K0601.8	SCALE: 1:10
DRAWING TITLE: PRELIMINARY DRAWING		SHEET No.: 2/2	REV.: A


SPECIFICATIONS

CODE:	MATERIAL: SLATS/FRAME	FINISH: SLATS	FINISH: FRAME	MATERIAL: FIXINGS
K0602.1ATACBS	ALUMINIUM	TIMBER EFFECT	POWDER COAT	STAINLESS STEEL
K0602.1AAACBS	ALUMINIUM	CLEAR ANODISED	POWDER COAT	STAINLESS STEEL
K0602.1ALACBS	ALUMINIUM	COLOUR ANODISED	POWDER COAT	STAINLESS STEEL
K0602.1ACACBS	ALUMINIUM	POWDER COAT	POWDER COAT	STAINLESS STEEL


ALL DIMENSIONS IN MILLIMETRES - DO NOT SCALE



EXAMPLE RENDER:
K0602.1ATACBS

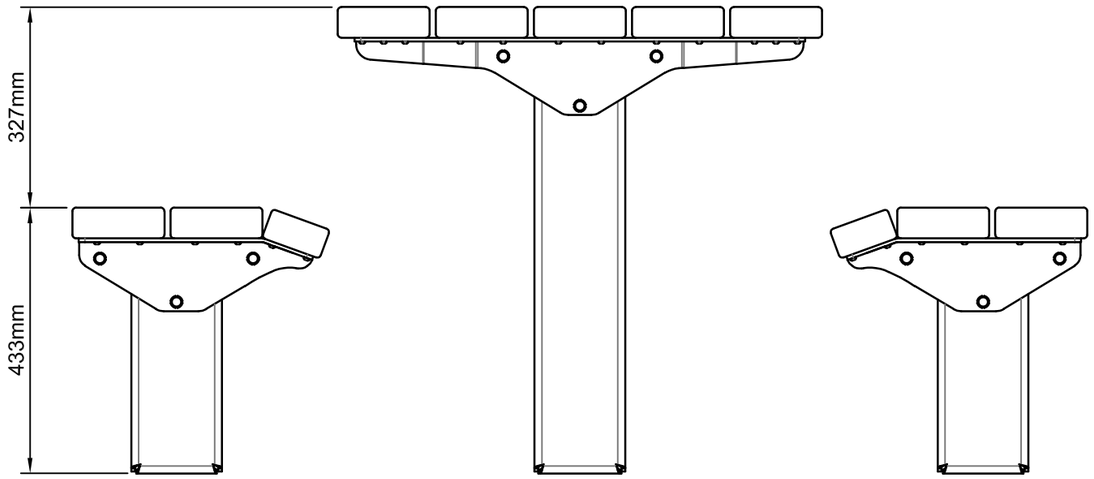

SIDE ELEVATION

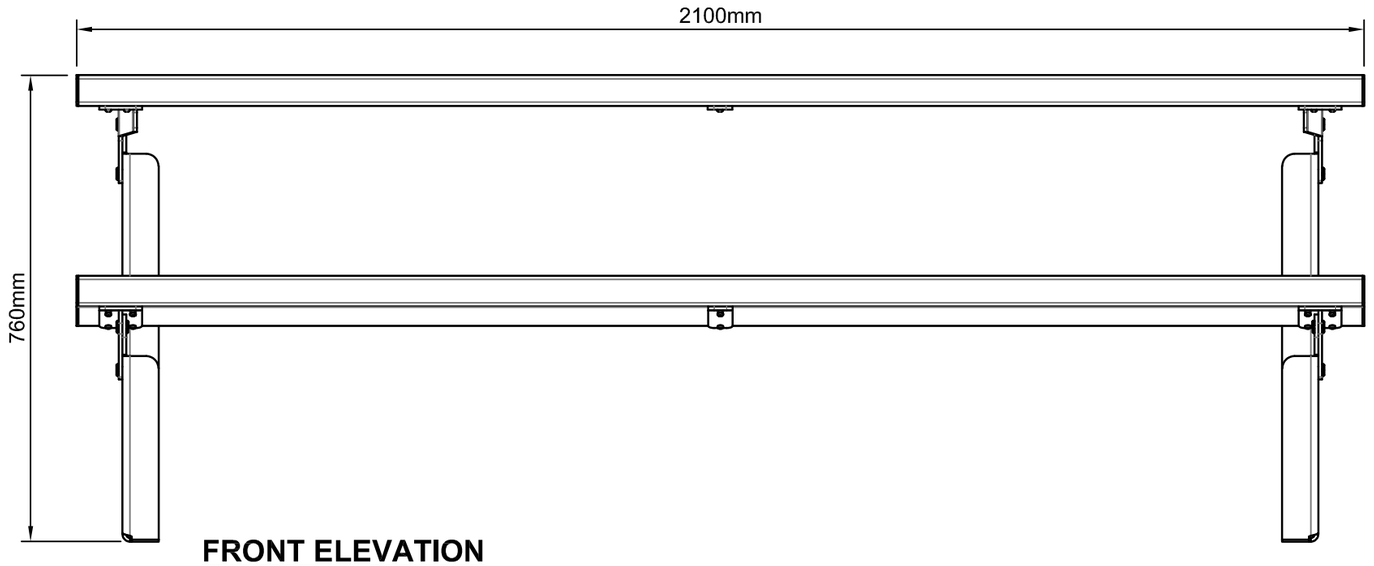

FRONT ELEVATION

Revision History			
Rev	Description	Date	Approved
A	AMENDED DESIGN	14/12/2023	JAR

© LANDMARK PRODUCTS PTY LTD
THIS DOCUMENT IS AND SHALL REMAIN THE PROPERTY OF LANDMARK PRODUCTS PTY LTD. UNAUTHORISED USE OF THIS DOCUMENT IN ANY FORM IS PROHIBITED.

CHECKED BY: | DATE:

Landmark
open space structures & solutions

Landmark Products Pty Ltd
A.B.N. 99 112 000 843
6 / 26 Flinders Parade,
Northlakes, QLD 4509


PH: (03) 5831 2777
FAX: (03) 5831 2681
www.landmarkproducts.com.au
landmark@landmarkpro.com.au

CLIENT NAME: LANDMARK PRODUCTS Pty Ltd		PROJECT No.: K0602.1	PAGE: A3
PROJECT: SAN MARCO - SETTING - 2100		DATE: 14/12/2023	DRAWN: JAR
		DRAWING No.: K0602.1	SCALE: 1:10
DRAWING TITLE: PRELIMINARY DRAWING		SHEET No.: 1/2	REV.: A

SPECIFICATIONS

CODE:	MATERIAL: SLATS/FRAME	FINISH: SLATS	FINISH: FRAME	MATERIAL: FIXINGS
K0602.1ATACBS	ALUMINIUM	TIMBER EFFECT	POWDER COAT	STAINLESS STEEL
K0602.1AAACBS	ALUMINIUM	CLEAR ANODISED	POWDER COAT	STAINLESS STEEL
K0602.1ALACBS	ALUMINIUM	COLOUR ANODISED	POWDER COAT	STAINLESS STEEL
K0602.1ACACBS	ALUMINIUM	POWDER COAT	POWDER COAT	STAINLESS STEEL

ALL DIMENSIONS IN MILLIMETRES - DO NOT SCALE

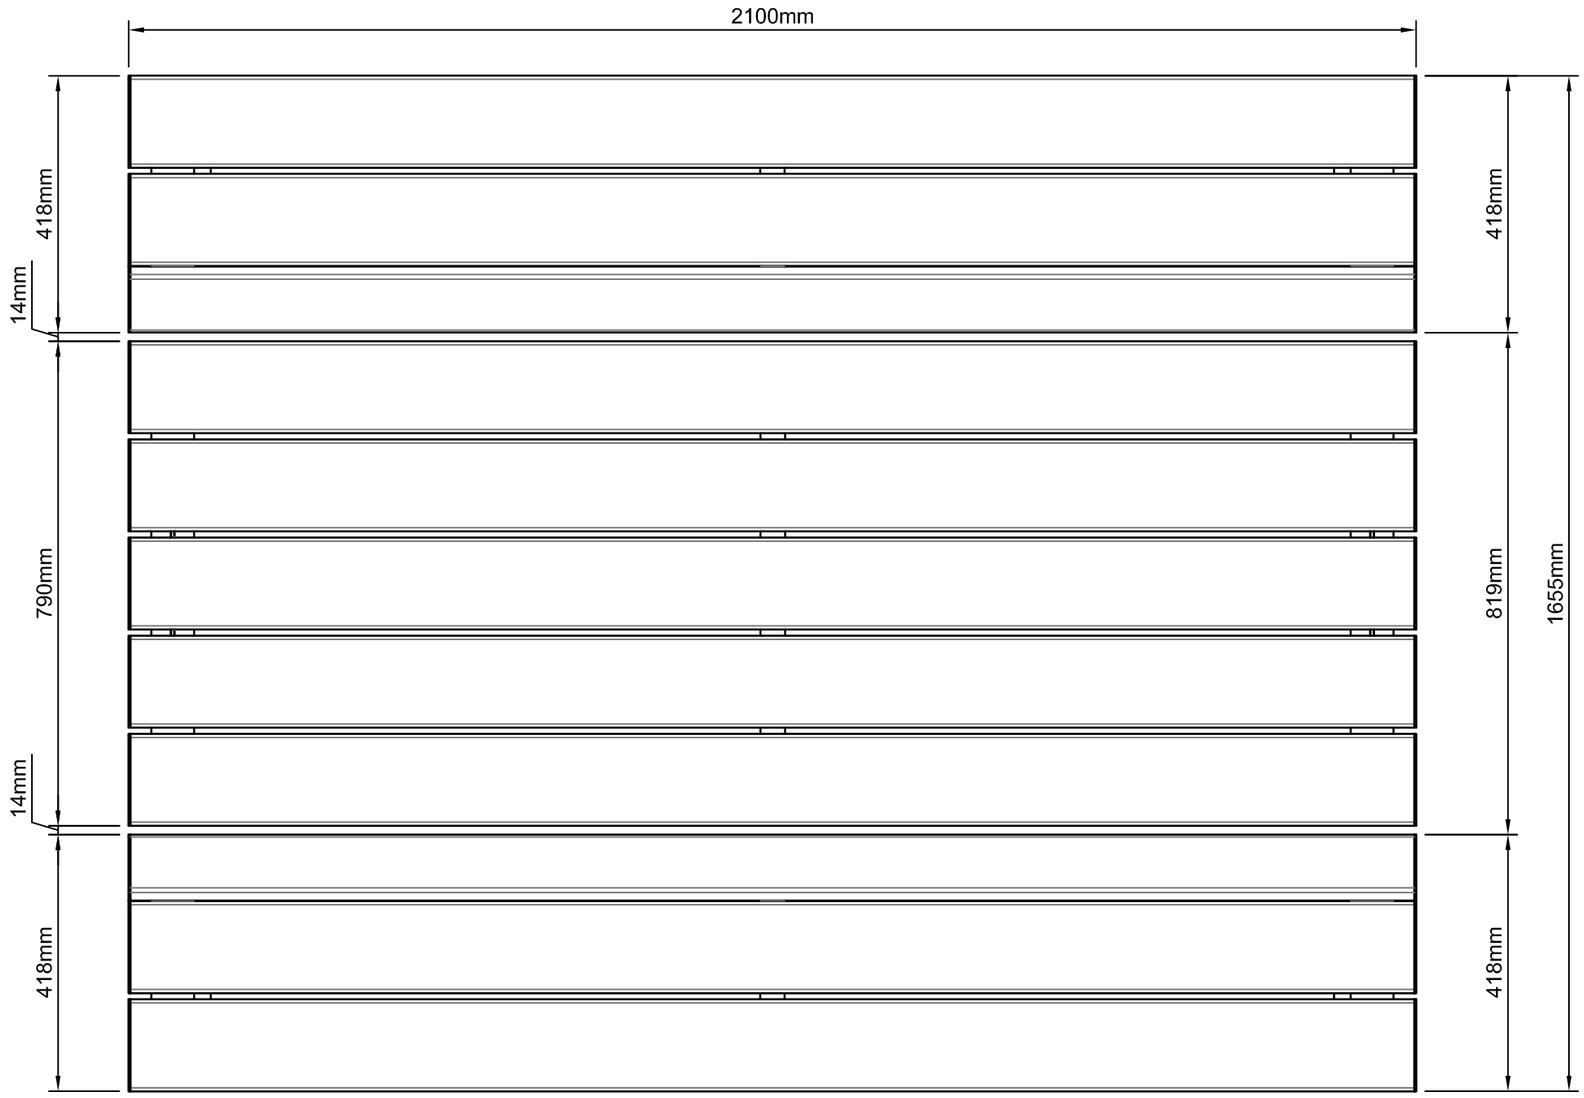

PLAN

Revision History			
Rev	Description	Date	Approved
A	AMENDED DESIGN	14/12/2023	JAR

© LANDMARK PRODUCTS PTY LTD
THIS DOCUMENT IS AND SHALL REMAIN THE PROPERTY OF LANDMARK PRODUCTS PTY LTD. UNAUTHORISED USE OF THIS DOCUMENT IN ANY FORM IS PROHIBITED.

CHECKED BY: | DATE:

Landmark
open space structures & solutions
Landmark Products Pty Ltd
A.B.N. 99 112 000 843
6 / 26 Flinders Parade,
Northlakes, QLD 4509
PH: (03) 5831 2777
FAX: (03) 5831 2681
www.landmarkproducts.com.au
landmark@landmarkpro.com.au

CLIENT NAME: LANDMARK PRODUCTS Pty Ltd		PROJECT No.: K0602.1	PAGE: A3
PROJECT: SAN MARCO - SETTING - 2100		DATE: 14/12/2023	DRAWN: JAR
		DRAWING No.: K0602.1	SCALE: 1:10
DRAWING TITLE: PRELIMINARY DRAWING		SHEET No.: 2/2	REV.: A


SPECIFICATIONS

CODE:	MATERIAL: SLATS/FRAME	FINISH: SLATS	FINISH: FRAME	MATERIAL: FIXINGS
K0621.8ATACBS	ALUMINIUM	TIMBER EFFECT	POWDER COAT	STAINLESS STEEL
K0621.8AAACBS	ALUMINIUM	CLEAR ANODISED	POWDER COAT	STAINLESS STEEL
K0621.8ALACBS	ALUMINIUM	COLOUR ANODISED	POWDER COAT	STAINLESS STEEL
K0621.8ACACBS	ALUMINIUM	POWDER COAT	POWDER COAT	STAINLESS STEEL


ALL DIMENSIONS IN MILLIMETRES - DO NOT SCALE



EXAMPLE RENDER:
K0621.8ATACBS

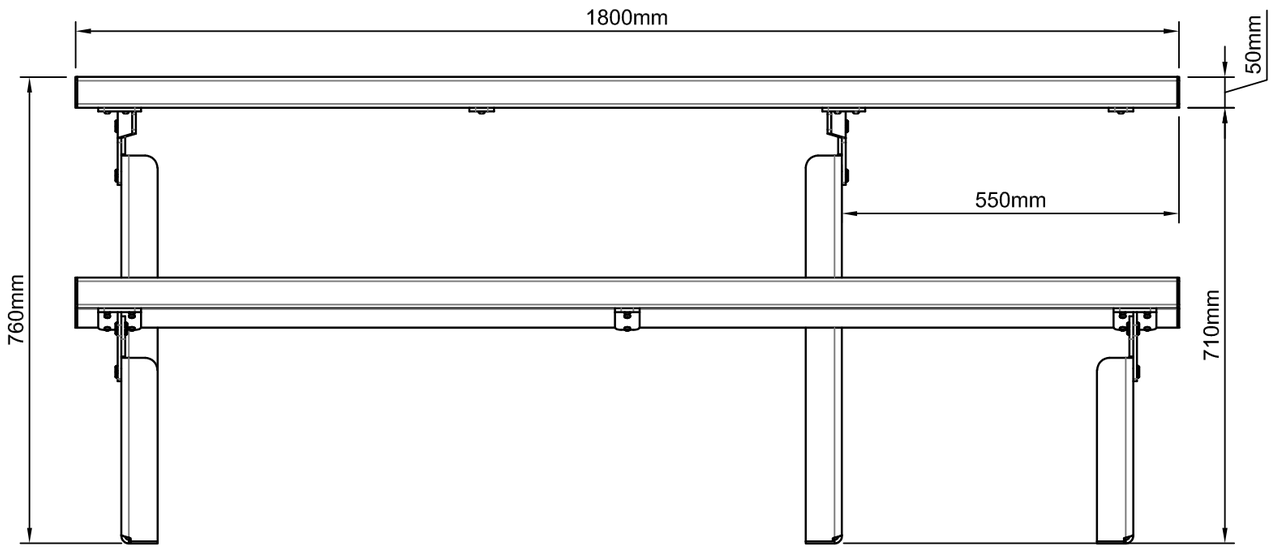

FRONT ELEVATION

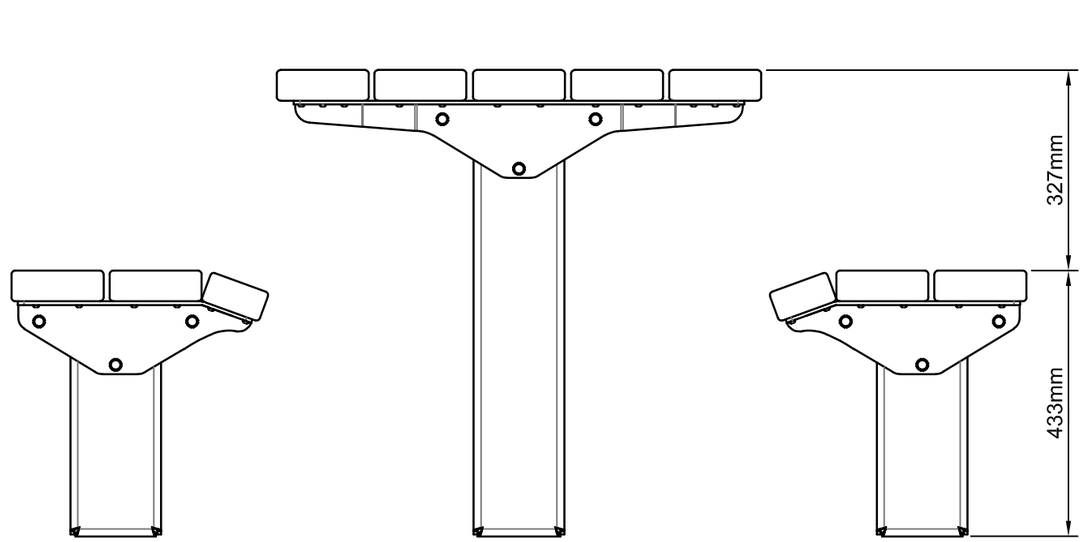

SIDE ELEVATION

Revision History			
Rev	Description	Date	Approved
A	AMENDED DESIGN	14/12/2023	JAR

© LANDMARK PRODUCTS PTY LTD
THIS DOCUMENT IS AND SHALL REMAIN THE PROPERTY OF LANDMARK PRODUCTS PTY LTD. UNAUTHORISED USE OF THIS DOCUMENT IN ANY FORM IS PROHIBITED.

CHECKED BY: | DATE:


Landmark
open space structures & solutions
Landmark Products Pty Ltd
A.B.N. 99 112 000 843
6 / 26 Flinders Parade,
Northlakes, QLD 4509
PH: (03) 5831 2777
FAX: (03) 5831 2681
www.landmarkproducts.com.au
landmark@landmarkpro.com.au

CLIENT NAME: LANDMARK PRODUCTS Pty Ltd		PROJECT No.: K0621.8	PAGE: A3
PROJECT: SAN MARCO - SETTING - 1800 - WCA1		DATE: 14/12/2023	DRAWN: JAR
		DRAWING No.: K0621.8	SCALE: 1:10
DRAWING TITLE: PRELIMINARY DRAWING		SHEET No.: 1/2	REV.: A

SPECIFICATIONS

CODE:	MATERIAL: SLATS/FRAME	FINISH: SLATS	FINISH: FRAME	MATERIAL: FIXINGS
K0621.8ATACBS	ALUMINIUM	TIMBER EFFECT	POWDER COAT	STAINLESS STEEL
K0621.8AAACBS	ALUMINIUM	CLEAR ANODISED	POWDER COAT	STAINLESS STEEL
K0621.8ALACBS	ALUMINIUM	COLOUR ANODISED	POWDER COAT	STAINLESS STEEL
K0621.8ACACBS	ALUMINIUM	POWDER COAT	POWDER COAT	STAINLESS STEEL

ALL DIMENSIONS IN MILLIMETRES - DO NOT SCALE

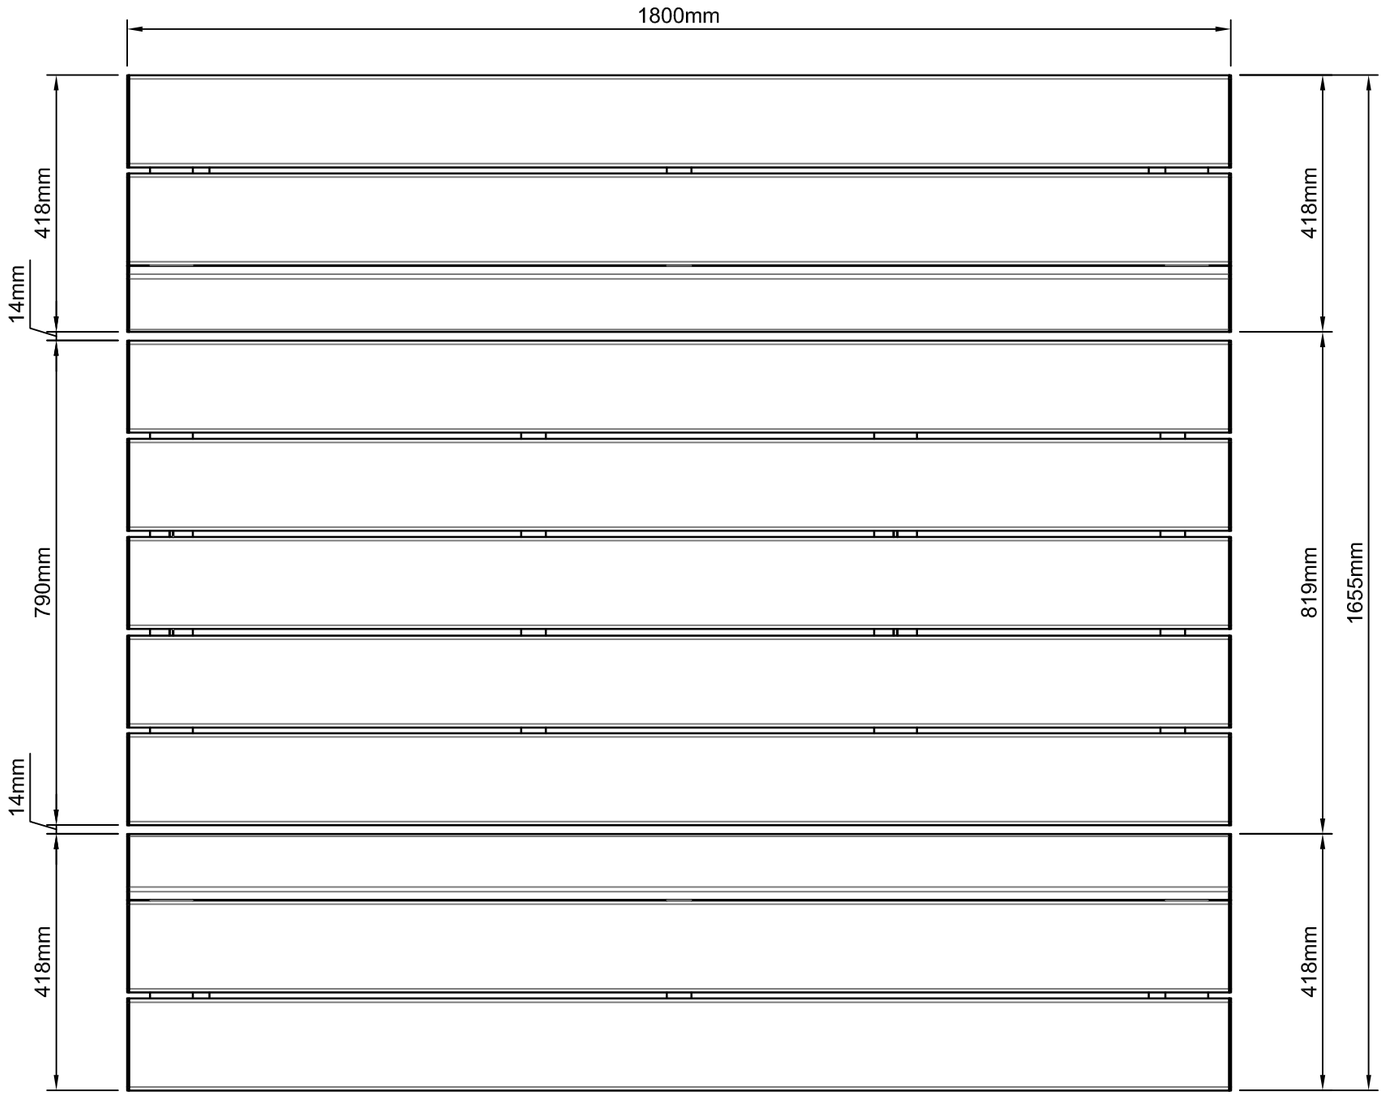

PLAN

Revision History			
Rev	Description	Date	Approved
A	AMENDED DESIGN	14/12/2023	JAR

© LANDMARK PRODUCTS PTY LTD
THIS DOCUMENT IS AND SHALL REMAIN THE PROPERTY OF LANDMARK PRODUCTS PTY LTD. UNAUTHORISED USE OF THIS DOCUMENT IN ANY FORM IS PROHIBITED.

CHECKED BY: | DATE:

Landmark
open space structures & solutions
Landmark Products Pty Ltd
A.B.N. 99 112 000 843
6 / 26 Flinders Parade,
Northlakes, QLD 4509
PH: (03) 5831 2777
FAX: (03) 5831 2681
www.landmarkproducts.com.au
landmark@landmarkpro.com.au

CLIENT NAME: LANDMARK PRODUCTS Pty Ltd		PROJECT No.: K0621.8	PAGE: A3
PROJECT: SAN MARCO - SETTING - 1800 - WCA1		DATE: 14/12/2023	DRAWN: JAR
		DRAWING No.: K0621.8	SCALE: 1:10
DRAWING TITLE: PRELIMINARY DRAWING		SHEET No.: 2/2	REV.: A


SPECIFICATIONS

CODE:	MATERIAL: SLATS/FRAME	FINISH: SLATS	FINISH: FRAME	MATERIAL: FIXINGS
K0622.1ATACBS	ALUMINIUM	TIMBER EFFECT	POWDER COAT	STAINLESS STEEL
K0622.1AAACBS	ALUMINIUM	CLEAR ANODISED	POWDER COAT	STAINLESS STEEL
K0622.1ALACBS	ALUMINIUM	COLOUR ANODISED	POWDER COAT	STAINLESS STEEL
K0622.1ACACBS	ALUMINIUM	POWDER COAT	POWDER COAT	STAINLESS STEEL


ALL DIMENSIONS IN MILLIMETRES - DO NOT SCALE



EXAMPLE RENDER:
K0622.1ATACBS

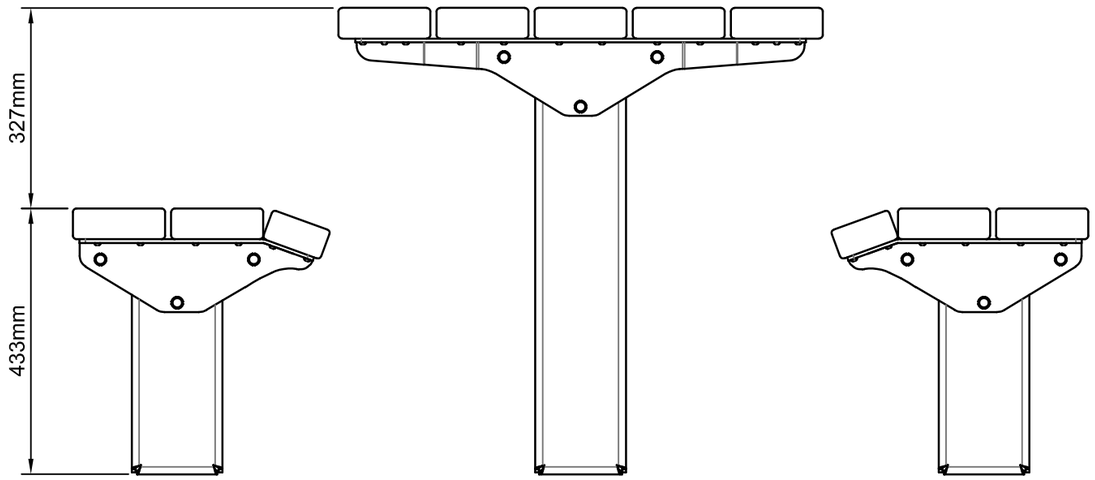

SIDE ELEVATION

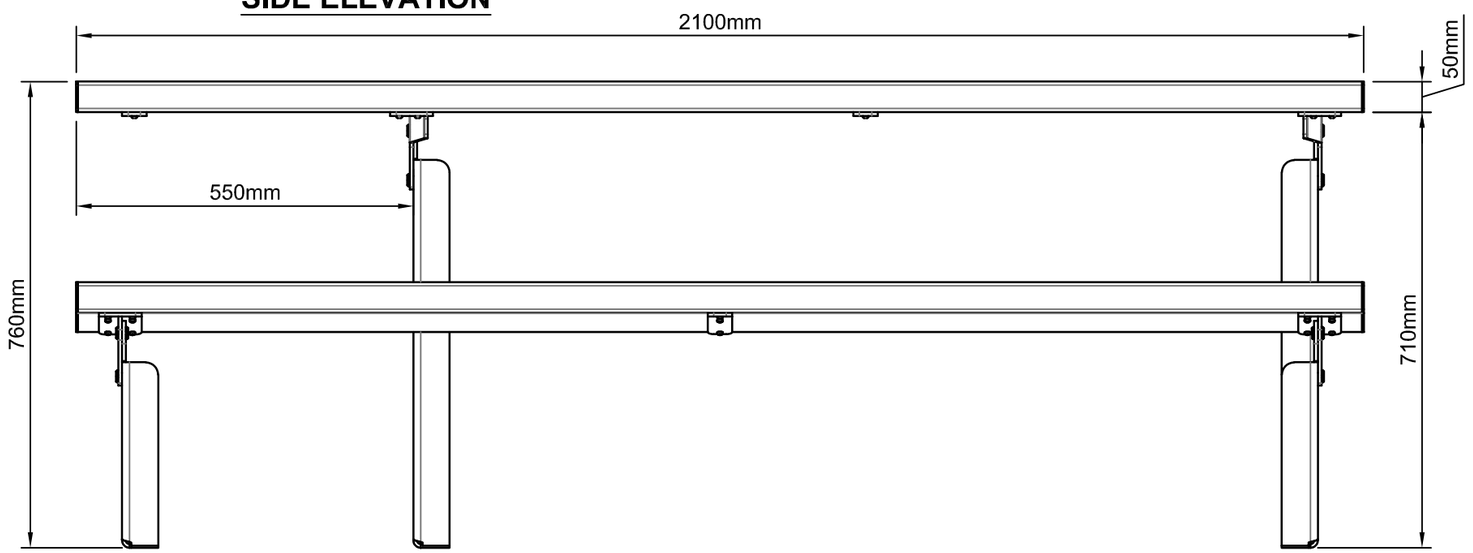

FRONT ELEVATION

Revision History			
Rev	Description	Date	Approved
A	AMENDED DESIGN	14/12/2023	JAR

© LANDMARK PRODUCTS PTY LTD
THIS DOCUMENT IS AND SHALL REMAIN THE PROPERTY OF LANDMARK PRODUCTS PTY LTD. UNAUTHORISED USE OF THIS DOCUMENT IN ANY FORM IS PROHIBITED.

CHECKED BY: | DATE:

Landmark
open space structures & solutions
Landmark Products Pty Ltd
A.B.N. 99 112 000 843
6 / 26 Flinders Parade,
Northlakes, QLD 4509
PH: (03) 5831 2777
FAX: (03) 5831 2681
www.landmarkproducts.com.au
landmark@landmarkpro.com.au

CLIENT NAME: LANDMARK PRODUCTS Pty Ltd		PROJECT No.: K0622.1	PAGE: A3
PROJECT: SAN MARCO - SETTING - 2100 - WCA1		DATE: 15/12/2023	DRAWN: JAR
		DRAWING No.: K0622.1	SCALE: 1:10
DRAWING TITLE: PRELIMINARY DRAWING		SHEET No.: 1/2	REV.: A

SPECIFICATIONS

CODE:	MATERIAL: SLATS/FRAME	FINISH: SLATS	FINISH: FRAME	MATERIAL: FIXINGS
K0622.1ATACBS	ALUMINIUM	TIMBER EFFECT	POWDER COAT	STAINLESS STEEL
K0622.1AAACBS	ALUMINIUM	CLEAR ANODISED	POWDER COAT	STAINLESS STEEL
K0622.1ALACBS	ALUMINIUM	COLOUR ANODISED	POWDER COAT	STAINLESS STEEL
K0622.1ACACBS	ALUMINIUM	POWDER COAT	POWDER COAT	STAINLESS STEEL

ALL DIMENSIONS IN MILLIMETRES - DO NOT SCALE



PLAN

Revision History			
Rev	Description	Date	Approved
A	AMENDED DESIGN	14/12/2023	JAR

© LANDMARK PRODUCTS PTY LTD
THIS DOCUMENT IS AND SHALL REMAIN THE PROPERTY OF LANDMARK PRODUCTS PTY LTD. UNAUTHORISED USE OF THIS DOCUMENT IN ANY FORM IS PROHIBITED.

CHECKED BY: | DATE:

Landmark
open space structures & solutions
Landmark Products Pty Ltd
A.B.N. 99 112 000 843
6 / 26 Flinders Parade,
Northlakes, QLD 4509
PH: (03) 5831 2777
FAX: (03) 5831 2681
www.landmarkproducts.com.au
landmark@landmarkpro.com.au

CLIENT NAME: LANDMARK PRODUCTS Pty Ltd		PROJECT No.: K0622.1	PAGE: A3
PROJECT: SAN MARCO - SETTING - 2100 - WCA1		DATE: 15/12/2023	DRAWN: JAR
		DRAWING No.: K0622.1	SCALE: 1:10
DRAWING TITLE: PRELIMINARY DRAWING		SHEET No.: 2/2	REV.: A


SPECIFICATIONS

CODE:	MATERIAL: SLATS/FRAME	FINISH: SLATS	FINISH: FRAME	MATERIAL: FIXINGS
K0631.8ATACBS	ALUMINIUM	TIMBER EFFECT	POWDER COAT	STAINLESS STEEL
K0631.8AAACBS	ALUMINIUM	CLEAR ANODISED	POWDER COAT	STAINLESS STEEL
K0631.8ALACBS	ALUMINIUM	COLOUR ANODISED	POWDER COAT	STAINLESS STEEL
K0631.8ACACBS	ALUMINIUM	POWDER COAT	POWDER COAT	STAINLESS STEEL


ALL DIMENSIONS IN MILLIMETRES - DO NOT SCALE



EXAMPLE RENDER:
K0631.8ATACBS

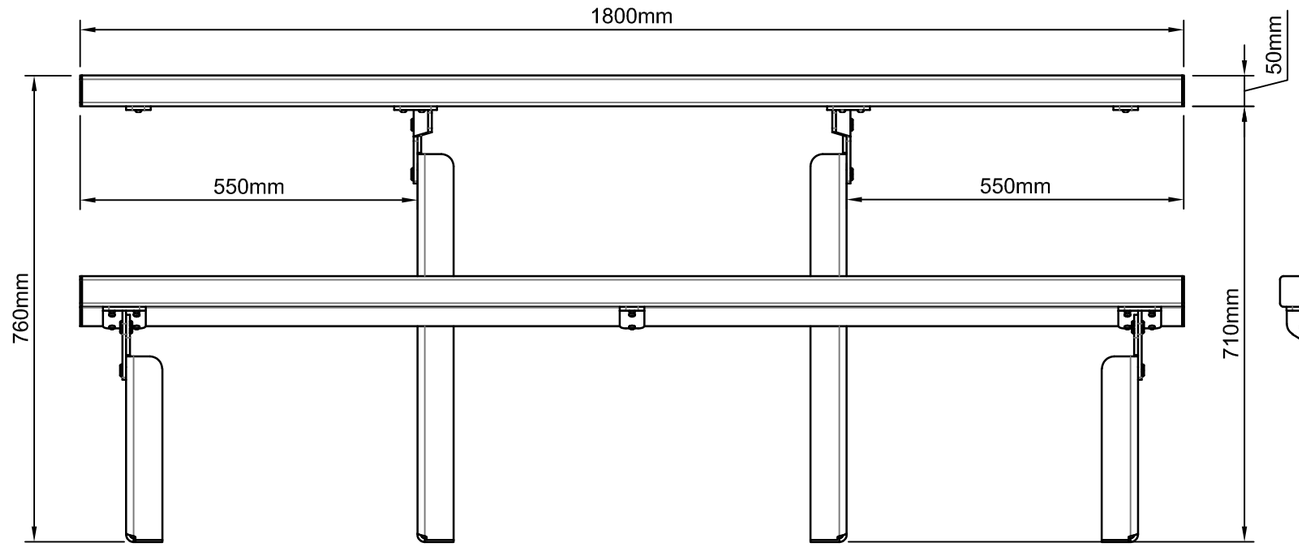

FRONT ELEVATION

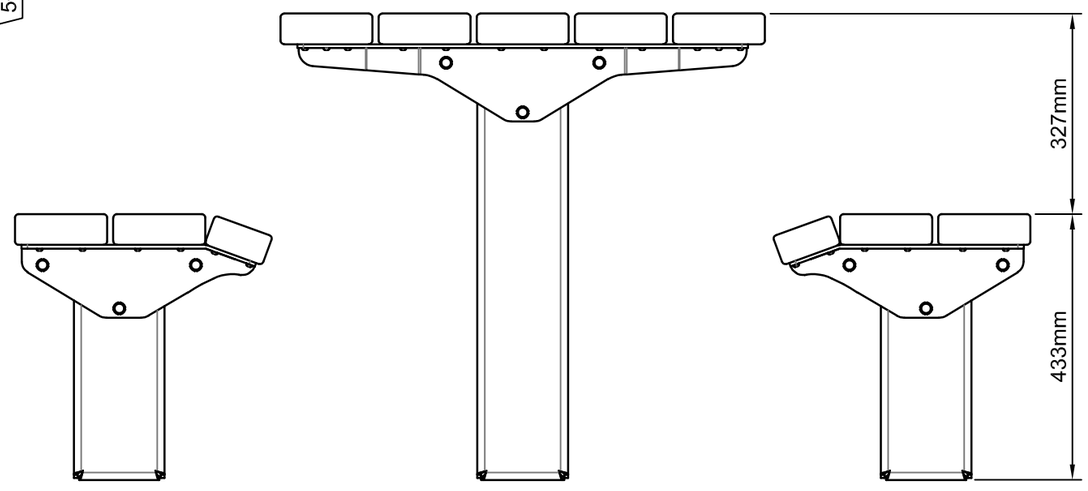

SIDE ELEVATION

Revision History			
Rev	Description	Date	Approved
A	AMENDED DESIGN	14/12/2023	JAR

© LANDMARK PRODUCTS PTY LTD
THIS DOCUMENT IS AND SHALL REMAIN THE PROPERTY OF LANDMARK PRODUCTS PTY LTD. UNAUTHORISED USE OF THIS DOCUMENT IN ANY FORM IS PROHIBITED.

CHECKED BY: | DATE:


Landmark
open space structures & solutions
Landmark Products Pty Ltd
A.B.N. 99 112 000 843
6 / 26 Flinders Parade,
Northlakes, QLD 4509
PH: (03) 5831 2777
FAX: (03) 5831 2681
www.landmarkproducts.com.au
landmark@landmarkpro.com.au

CLIENT NAME: LANDMARK PRODUCTS Pty Ltd		PROJECT No.: K0631.8	PAGE: A3
PROJECT: SAN MARCO - SETTING - 1800 - WCA2		DATE: 14/12/2023	DRAWN: JAR
		DRAWING No.: K0631.8	SCALE: 1:10
DRAWING TITLE: PRELIMINARY DRAWING		SHEET No.: 1/2	REV.: A

SPECIFICATIONS

CODE:	MATERIAL: SLATS/FRAME	FINISH: SLATS	FINISH: FRAME	MATERIAL: FIXINGS
K0631.8ATACBS	ALUMINIUM	TIMBER EFFECT	POWDER COAT	STAINLESS STEEL
K0631.8AAACBS	ALUMINIUM	CLEAR ANODISED	POWDER COAT	STAINLESS STEEL
K0631.8ALACBS	ALUMINIUM	COLOUR ANODISED	POWDER COAT	STAINLESS STEEL
K0631.8ACACBS	ALUMINIUM	POWDER COAT	POWDER COAT	STAINLESS STEEL

ALL DIMENSIONS IN MILLIMETRES - DO NOT SCALE

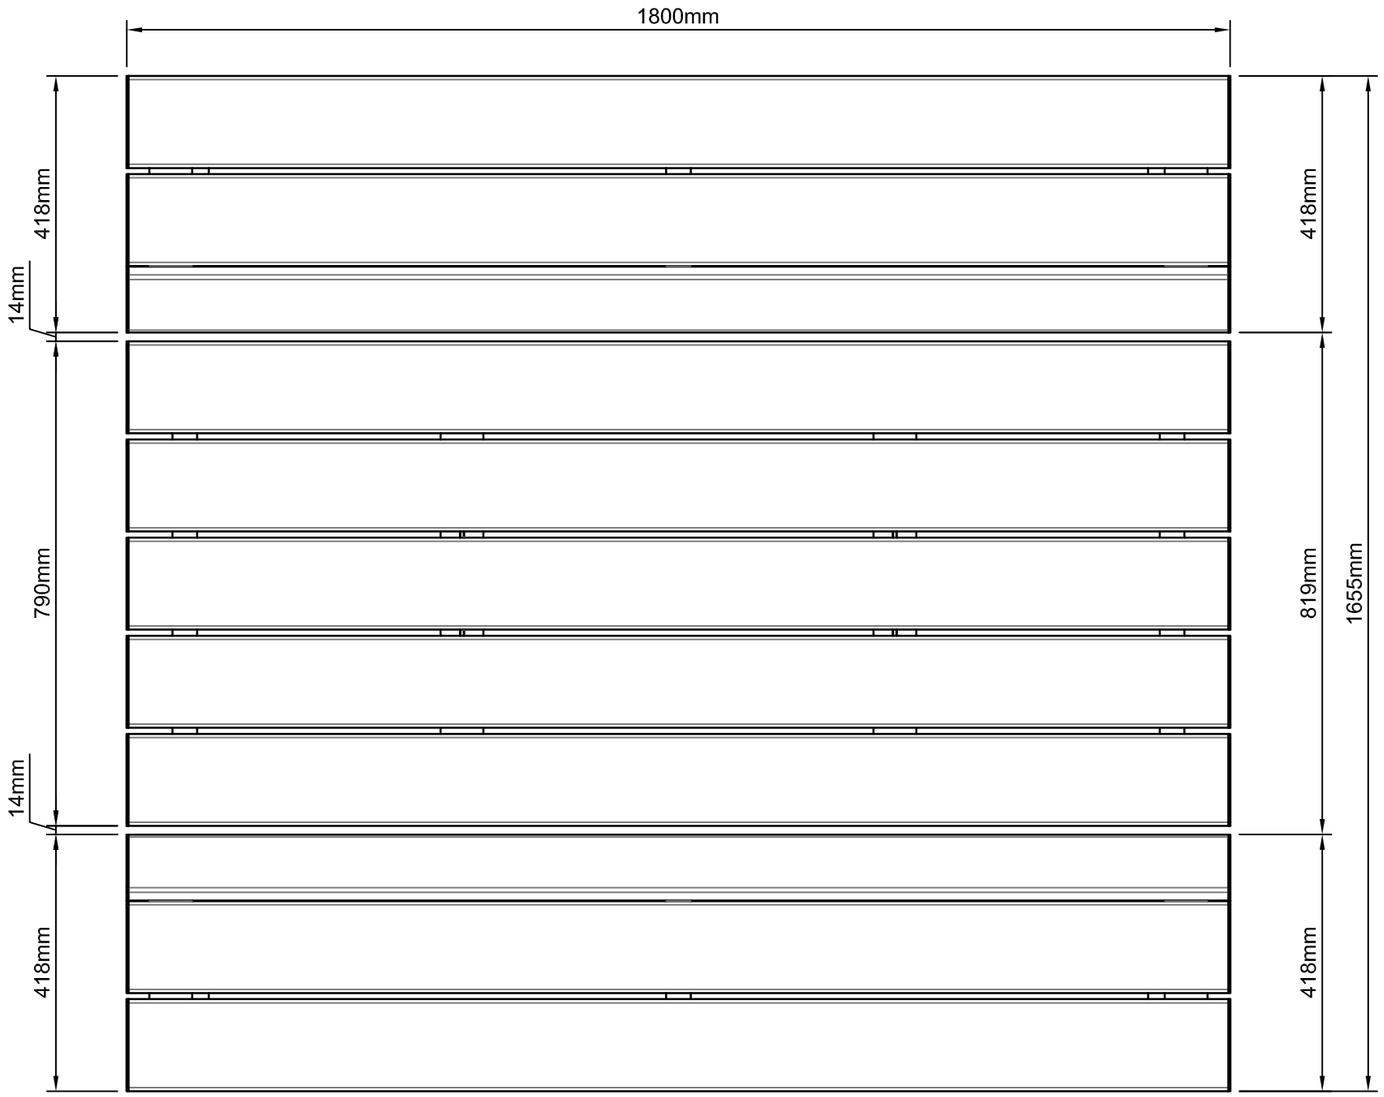

PLAN

Revision History			
Rev	Description	Date	Approved
A	AMENDED DESIGN	14/12/2023	JAR

© LANDMARK PRODUCTS PTY LTD
THIS DOCUMENT IS AND SHALL REMAIN THE PROPERTY OF LANDMARK PRODUCTS PTY LTD. UNAUTHORISED USE OF THIS DOCUMENT IN ANY FORM IS PROHIBITED.

CHECKED BY: | DATE:

Landmark
open space structures & solutions
Landmark Products Pty Ltd
A.B.N. 99 112 000 843
6 / 26 Flinders Parade,
Northlakes, QLD 4509
PH: (03) 5831 2777
FAX: (03) 5831 2681
www.landmarkproducts.com.au
landmark@landmarkpro.com.au

CLIENT NAME: LANDMARK PRODUCTS Pty Ltd		PROJECT No. K0631.8	PAGE A3
PROJECT: SAN MARCO - SETTING - 1800 - WCA2		DATE: 14/12/2023	DRAWN JAR
		DRAWING No. K0631.8	SCALE 1:10
DRAWING TITLE: PRELIMINARY DRAWING		SHEET No. 2/2	REV. A


SPECIFICATIONS

CODE:	MATERIAL: SLATS/FRAME	FINISH: SLATS	FINISH: FRAME	MATERIAL: FIXINGS
K0632.1ATACBS	ALUMINIUM	TIMBER EFFECT	POWDER COAT	STAINLESS STEEL
K0632.1AAACBS	ALUMINIUM	CLEAR ANODISED	POWDER COAT	STAINLESS STEEL
K0632.1ALACBS	ALUMINIUM	COLOUR ANODISED	POWDER COAT	STAINLESS STEEL
K0632.1ACACBS	ALUMINIUM	POWDER COAT	POWDER COAT	STAINLESS STEEL


ALL DIMENSIONS IN MILLIMETRES - DO NOT SCALE



EXAMPLE RENDER:
K0632.1ATACBS

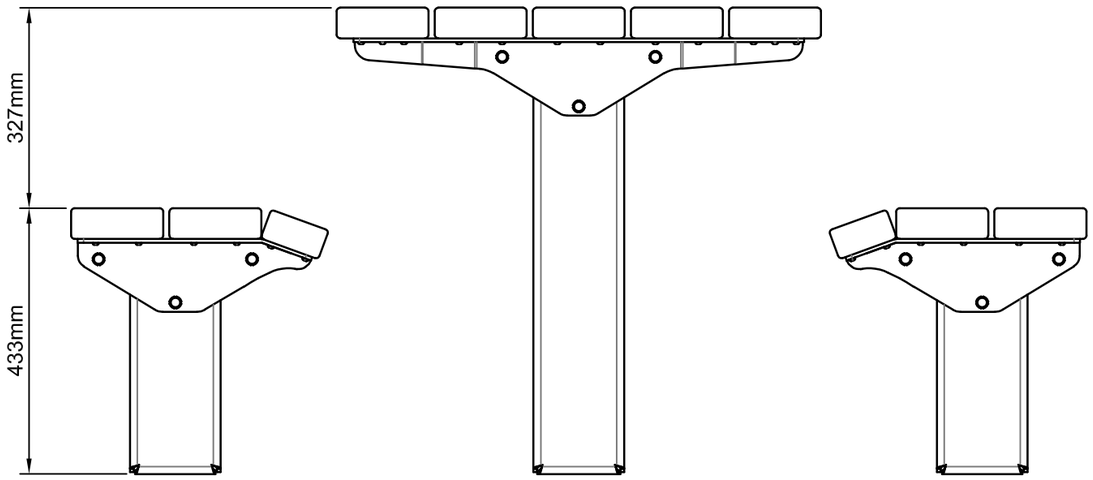

SIDE ELEVATION

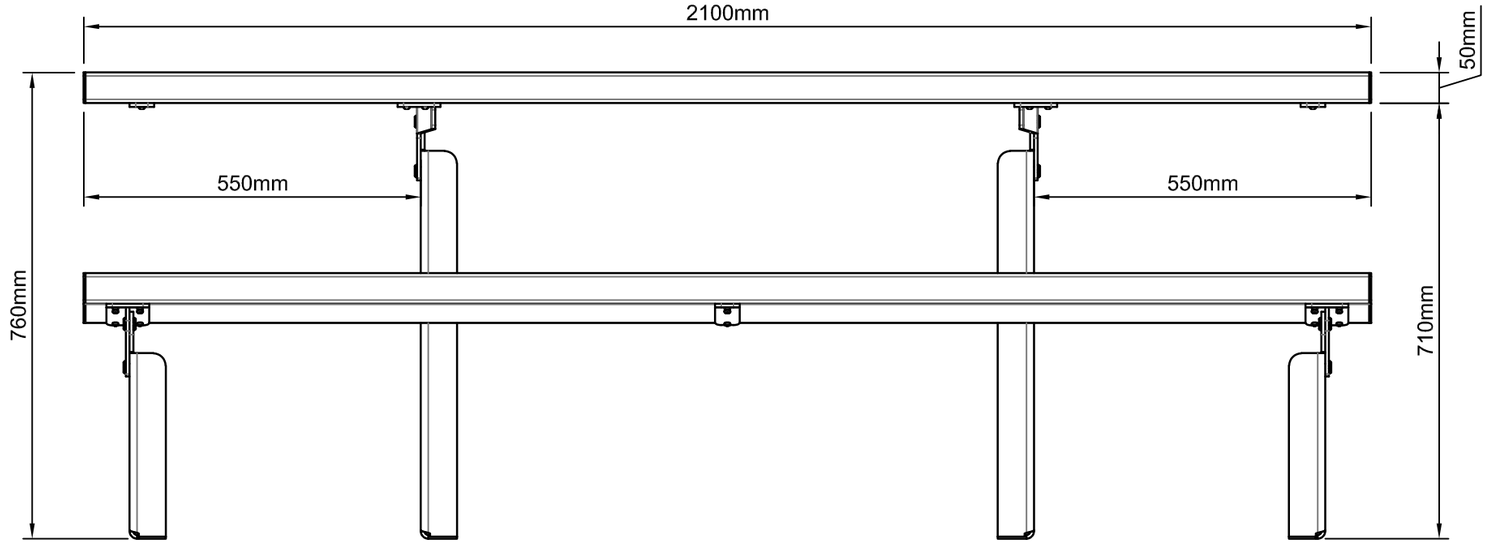

FRONT ELEVATION

Revision History			
Rev	Description	Date	Approved
A	AMENDED DESIGN	15/12/2023	JAR

© LANDMARK PRODUCTS PTY LTD
THIS DOCUMENT IS AND SHALL REMAIN THE PROPERTY OF LANDMARK PRODUCTS PTY LTD. UNAUTHORISED USE OF THIS DOCUMENT IN ANY FORM IS PROHIBITED.

CHECKED BY: | DATE:

Landmark
open space structures & solutions
Landmark Products Pty Ltd
A.B.N. 99 112 000 843
6 / 26 Flinders Parade,
Northlakes, QLD 4509
PH: (03) 5831 2777
FAX: (03) 5831 2681
www.landmarkproducts.com.au
landmark@landmarkpro.com.au

CLIENT NAME: LANDMARK PRODUCTS Pty Ltd		PROJECT No.: K0632.1	PAGE: A3
PROJECT: SAN MARCO - SETTING - 2100 - WCA2		DATE: 15/12/2023	DRAWN: JAR
		DRAWING No.: K0632.1	SCALE: 1:10
DRAWING TITLE: PRELIMINARY DRAWING		SHEET No.: 1/2	REV.: A

SPECIFICATIONS

CODE:	MATERIAL: SLATS/FRAME	FINISH: SLATS	FINISH: FRAME	MATERIAL: FIXINGS
K0632.1ATACBS	ALUMINIUM	TIMBER EFFECT	POWDER COAT	STAINLESS STEEL
K0632.1AAACBS	ALUMINIUM	CLEAR ANODISED	POWDER COAT	STAINLESS STEEL
K0632.1ALACBS	ALUMINIUM	COLOUR ANODISED	POWDER COAT	STAINLESS STEEL
K0632.1ACACBS	ALUMINIUM	POWDER COAT	POWDER COAT	STAINLESS STEEL

ALL DIMENSIONS IN MILLIMETRES - DO NOT SCALE



PLAN

Revision History			
Rev	Description	Date	Approved
A	AMENDED DESIGN	15/12/2023	JAR

© LANDMARK PRODUCTS PTY LTD
THIS DOCUMENT IS AND SHALL REMAIN THE PROPERTY OF LANDMARK PRODUCTS PTY LTD. UNAUTHORISED USE OF THIS DOCUMENT IN ANY FORM IS PROHIBITED.

CHECKED BY: | DATE:

Landmark
open space structures & solutions
Landmark Products Pty Ltd
A.B.N. 99 112 000 843
6 / 26 Flinders Parade,
Northlakes, QLD 4509
PH: (03) 5831 2777
FAX: (03) 5831 2681
www.landmarkproducts.com.au
landmark@landmarkpro.com.au

CLIENT NAME: LANDMARK PRODUCTS Pty Ltd		PROJECT No.: K0632.1	PAGE: A3
PROJECT: SAN MARCO - SETTING - 2100 - WCA2		DATE: 15/12/2023	DRAWN: JAR
		DRAWING No.: K0632.1	SCALE: 1:10
DRAWING TITLE: PRELIMINARY DRAWING		SHEET No.: 2/2	REV.: A