


PRELIMINARY DRAWING ONLY - NOT FOR CONSTRUCTION

DISCLAIMER: THIS DRAWING REPRESENTS A DESIGN INTENT AND CONCEPT ONLY. THIS DOCUMENT AND ALL ASSOCIATED DOCUMENTS ARE PREPARED FOR A SPECIFIC SITE AND EVENT, AND INCORPORATE CALCULATIONS AND MEASUREMENTS AVAILABLE FROM THE CLIENT AT THE TIME OF DRAFTING. THESE DOCUMENTS ARE FOR DEMONSTRATION PURPOSES ONLY AND ARE NOT NECESSARILY DRAWN TO SCALE OR ACCURATELY SETOUT. WHILE CARE HAS BEEN TAKEN TO ENSURE THIS DRAWING REFLECTS THE QUOTE, THE QUOTE REMAINS THE PRIMARY REFERENCE FOR WHAT IS INCLUDED.



NOTE: 1AC2AM CONFIGURATION SHOWN AS EXAMPLE ONLY, REFER SHEET 003 FOR ALL STANDARD CONFIGURATIONS & SHEET 004 FOR SCREEN OPTIONS

CONFIGURATION CODES:

AC = ACCESSIBLE CUBICLE
AM = AMBULANT CUBICLE
ST = STANDARD CUBICLE

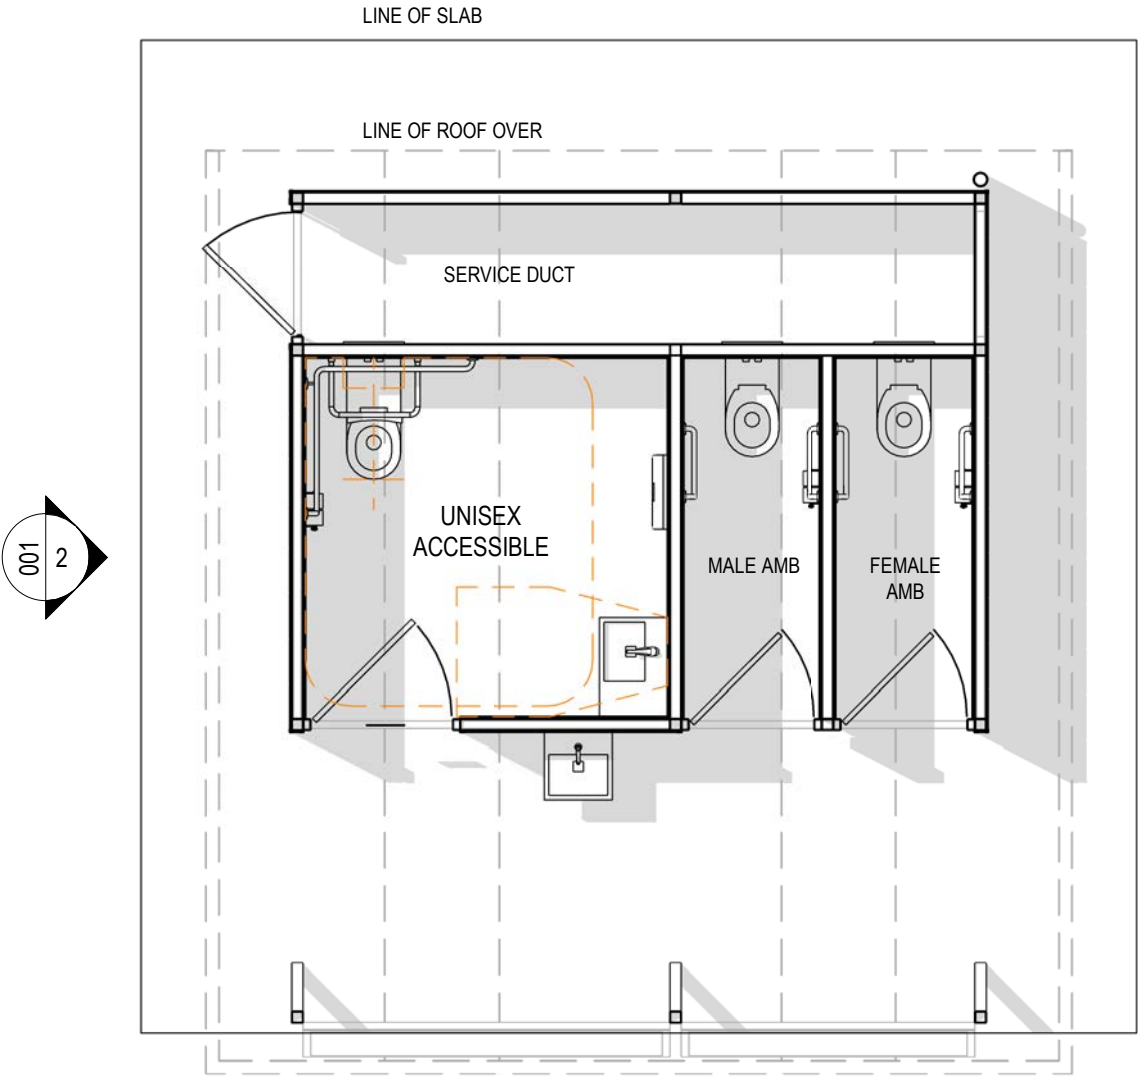

1 FLOOR PLAN - 1AC2AM
00B 1 : 50 @ A3

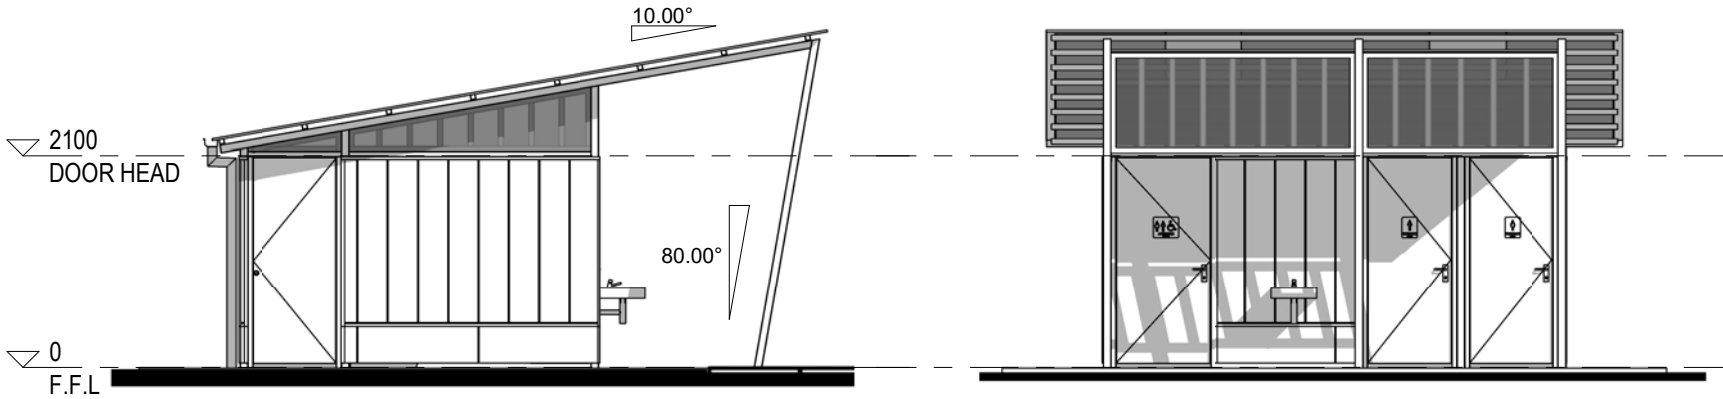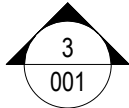

2 ELEVATION A
001 1 : 75 @ A3

3 ELEVATION B
001 1 : 75 @ A3



REVISION		DATE	DRAWN	(c) LANDMARK PRODUCTS Pty Ltd THIS DOCUMENT IS AND SHALL REMAIN THE PROPERTY OF LANDMARK PRODUCTS PTY LTD. UNAUTHORISED USE OF THIS DOCUMENT IN ANY FORM IS PROHIBITED. CHECKED BY: DATE:	 Landmark open space structures & solutions Landmark Products Pty Ltd ABN 99 112 000 843 4/27 Lear Jet Drive PO Box 1635 Caboolture, QLD 4510 landmarkpro.com.au landmark@landmarkpro.com.au PH: 1300 768 230	CLIENT NAME		PROJECT No.	PAGE	
							EVOLUTION SERIES RESTROOM		K9510	A3
							PROJECT LANDMARK PRODUCTS		DATE 31-08-22	DRAWN JAR
							K9510 "EVOLUTION" (SKILLION) RESTROOM		DRAWING No. K9510 As indicated	SCALE
							DRAWING TITLE PRELIMINARY - WEATHERTEX CLADDING		SHEET No. 001	REV.


PRELIMINARY DRAWING ONLY - NOT FOR CONSTRUCTION

DISCLAIMER: THIS DRAWING REPRESENTS A DESIGN INTENT AND CONCEPT ONLY. THIS DOCUMENT AND ALL ASSOCIATED DOCUMENTS ARE PREPARED FOR A SPECIFIC SITE AND EVENT, AND INCORPORATE CALCULATIONS AND MEASUREMENTS AVAILABLE FROM THE CLIENT AT THE TIME OF DRAFTING. THESE DOCUMENTS ARE FOR DEMONSTRATION PURPOSES ONLY AND ARE NOT NECESSARILY DRAWN TO SCALE OR ACCURATELY SETOUT. WHILE CARE HAS BEEN TAKEN TO ENSURE THIS DRAWING REFLECTS THE QUOTE, THE QUOTE REMAINS THE PRIMARY REFERENCE FOR WHAT IS INCLUDED.



NOTE: 1AC2AM CONFIGURATION SHOWN AS EXAMPLE ONLY, REFER SHEET 003
FOR ALL STANDARD CONFIGURATIONS & SHEET 004 FOR SCREEN OPTIONS

CONFIGURATION
CODES:

AC = ACCESSIBLE CUBICLE
AM = AMBULANT CUBICLE
ST = STANDARD CUBICLE

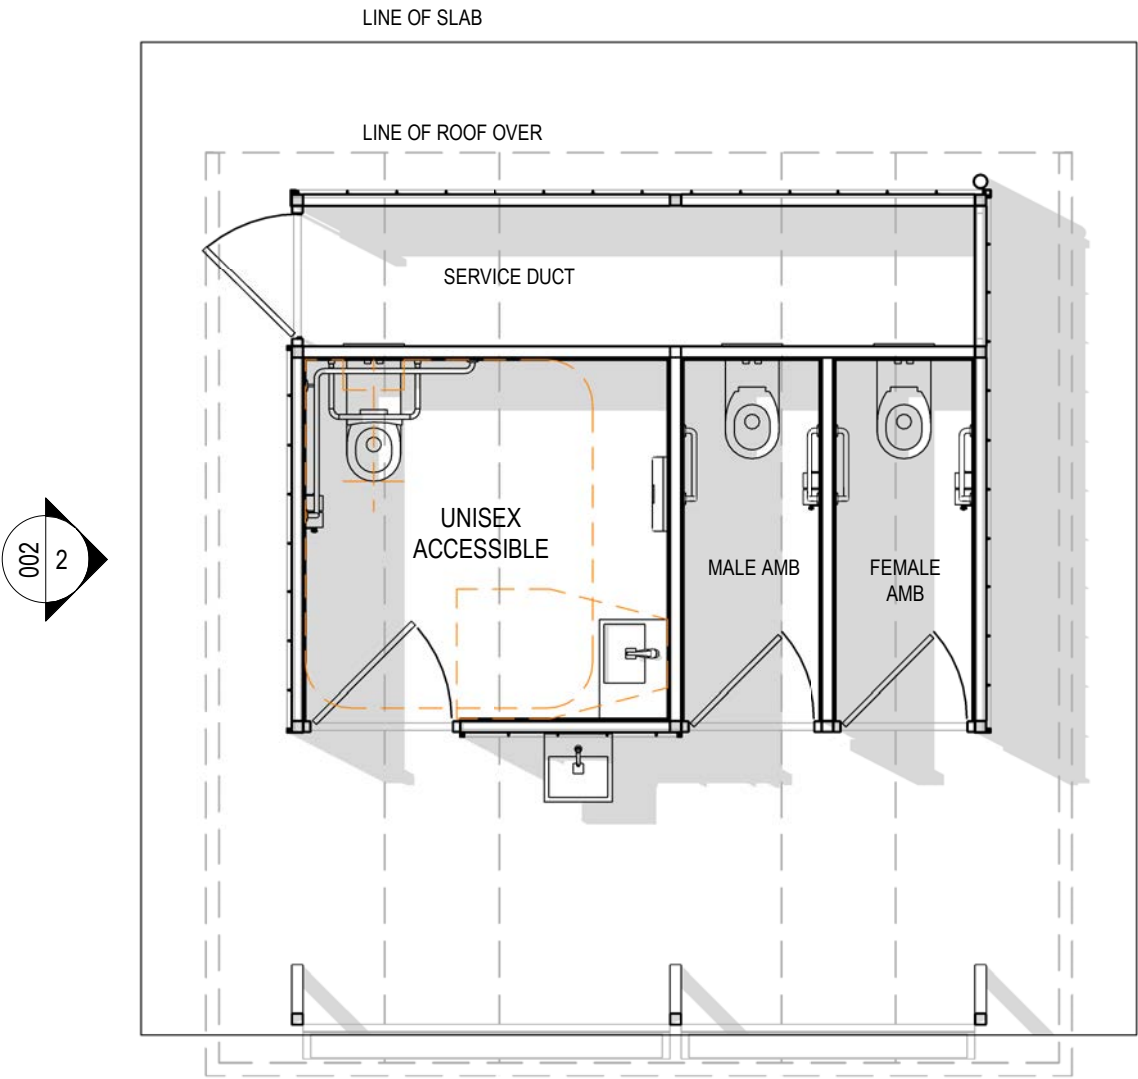

1 FLOOR PLAN - 1A2B
00B 1 : 50 @ A3

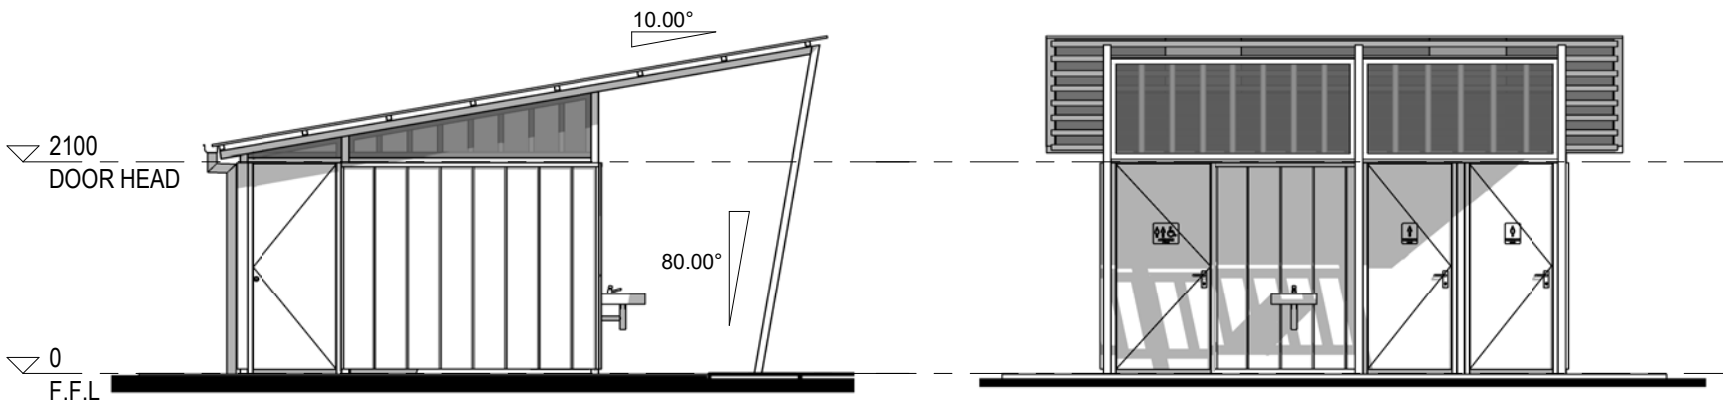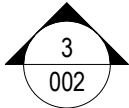

2 ELEVATION A
002 1 : 75 @ A3


3 ELEVATION B
002 1 : 75 @ A3




REVISION		DATE	DRAWN	(c) LANDMARK PRODUCTS Pty Ltd  Landmark open space structures & solutions Landmark Products Pty Ltd PH: 1300 768 230 ABN 99 112 000 843 4/27 Lear Jet Drive PO Box 1635 Caboolture, QLD 4510 landmarkpro.com.au landmark@landmarkpro.com.au	CLIENT NAME	PROJECT No.	PAGE
					EVOLUTION SERIES RESTROOM	K9510	A3
					PROJECT LANDMARK PRODUCTS	DATE 31-08-22	DRAWN JAR
					K9510 "EVOLUTION" (SKILLION) RESTROOM	DRAWING No. K9510 As indicated	SCALE
					DRAWING TITLE PRELIMINARY - STANDING SEAM CLADDING	SHEET No. 002	REV.

STANDARD FLOOR PLAN CONFIGURATIONS:


MODIFIED CONFIGURATIONS AVAILABLE ON REQUEST

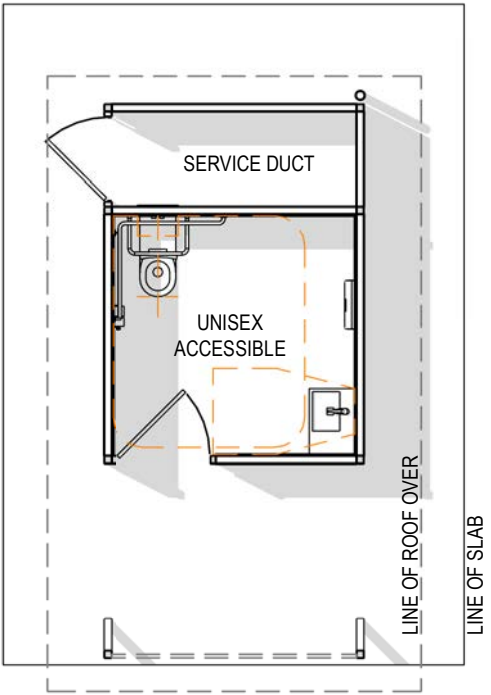

1 1AC - FLOOR PLAN - K9511
00B 1 : 75 @ A3

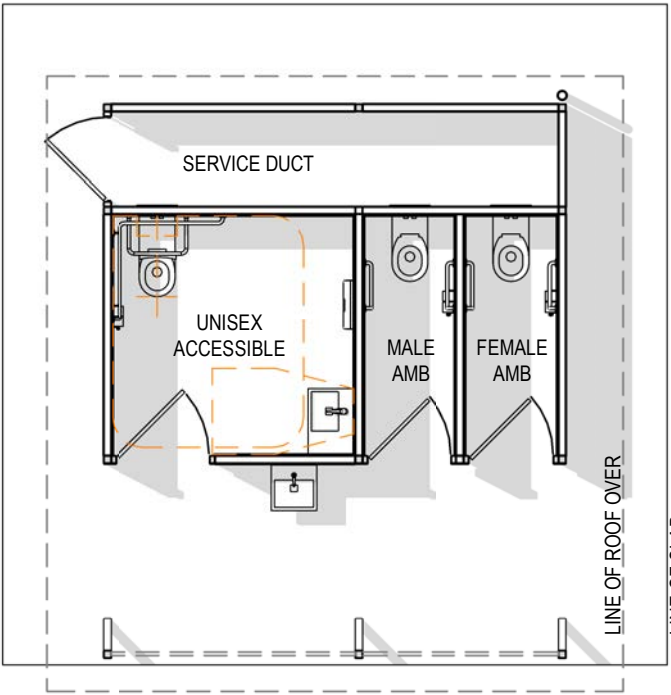


2 1AC2AM - FLOOR PLAN - K9515
00B 1 : 75 @ A3

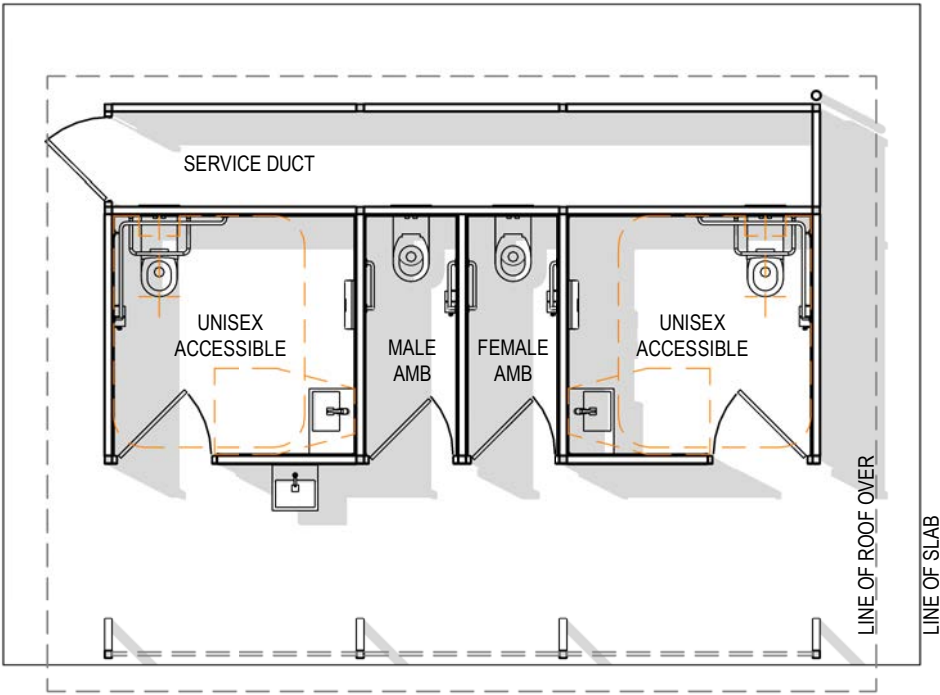


3 2AC2AM - FLOOR PLAN - K9516
00B 1 : 75 @ A3

CONFIGURATION CODES:

AC = ACCESSIBLE CUBICLE
AM = AMBULANT CUBICLE
ST = STANDARD CUBICLE

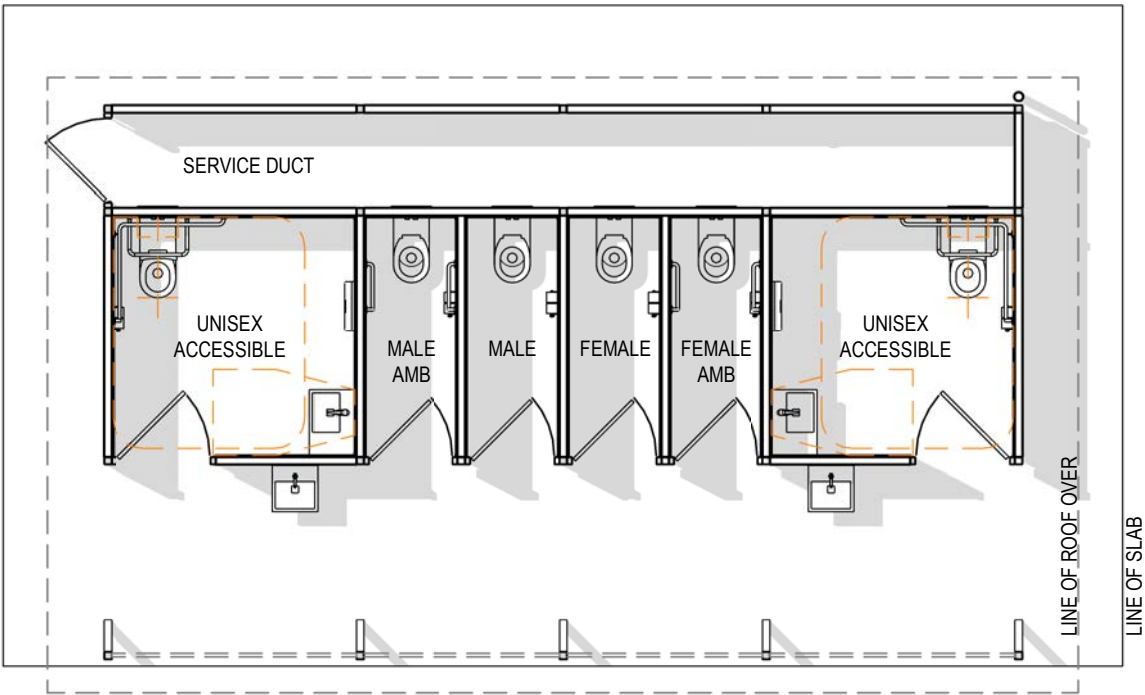

4 2AC2AM2ST - FLOOR PLAN - K9518
00B 1 : 75 @ A3

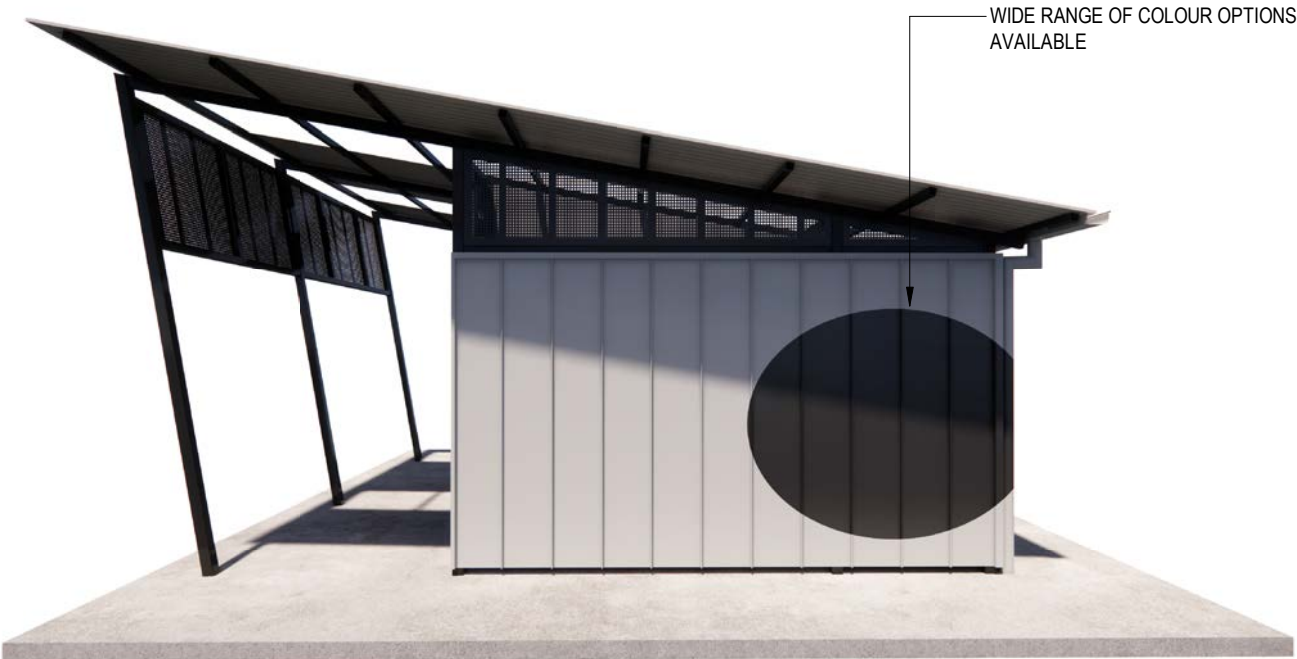

SIDE PERSPECTIVE OF 1AC2AM CONFIGURATION SHOWN WITH STANDING SEAM CLADDING, REFER TO LANDMARKS STANDARD COLOUR CHART FOR AVAILABLE COLOURS

REVISION		DATE	DRAWN	(c) LANDMARK PRODUCTS Pty Ltd  Landmark open space structures & solutions Landmark Products Pty Ltd PH: 1300 768 230 ABN 99 112 000 843 4/27 Lear Jet Drive PO Box 1635 Caboolture, QLD 4510 landmarkpro.com.au landmark@landmarkpro.com.au <th colspan="2">CLIENT NAME</th> <th>PROJECT No.</th> <th>PAGE</th>	CLIENT NAME		PROJECT No.	PAGE
					EVOLUTION SERIES RESTROOM		K9510	A3
					PROJECT LANDMARK PRODUCTS		DATE 31-08-22	DRAWN JAR
					K9510 "EVOLUTION" (SKILLION) RESTROOM		DRAWING No. K9510 As indicated	SCALE
					DRAWING TITLE PRELIMINARY - CONFIGURATIONS		SHEET No. 003	REV.

STANDARD SCREEN OPTIONS:

NOTE: SCREEN OPTIONS BELOW ARE SHOWN WITH 'STANDING SEAM' CLADDING & WITH 1AC2AM CONFIGURATION. BOTH 'STANDING SEAM' & WEATHERTEX CLADDING ARE AVAILABLE FOR ALL SCREENING OPTIONS & CONFIGURATIONS.



STANDARD SCREEN



PERF MODESTY SCREEN



GREEN WALL SCREEN

STANDARD SCREEN OPTIONS:

NOTE: SCREEN OPTIONS BELOW ARE SHOWN WITH 'WEATHERTEX' CLADDING & WITH 1AC2AM CONFIGURATION. BOTH 'STANDING SEAM' & WEATHERTEX CLADDING ARE AVAILABLE FOR ALL SCREENING OPTIONS & CONFIGURATIONS.



STANDARD SCREEN



PERF MODESTY SCREEN




GREEN WALL SCREEN

REVISION		DATE	DRAWN	(c) LANDMARK PRODUCTS Pty Ltd		 Landmark open space structures & solutions Landmark Products Pty Ltd PH: 1300 768 230 ABN 99 112 000 843 4/27 Lear Jet Drive PO Box 1635 Caboolture, QLD 4510 landmarkpro.com.au landmark@landmarkpro.com.au	CLIENT NAME	PROJECT No.	PAGE
							EVOLUTION SERIES RESTROOM	K9510	A3
				THIS DOCUMENT IS AND SHALL REMAIN THE PROPERTY OF LANDMARK PRODUCTS PTY LTD. UNAUTHORISED USE OF THIS DOCUMENT IN ANY FORM IS PROHIBITED.		PROJECT	DATE	DRAWN	
						LANDMARK PRODUCTS	31-08-22	JAR	
				CHECKED BY:	DATE:	K9510 "EVOLUTION" (SKILLION) RESTROOM	DRAWING No.	SCALE	
							K9510		
						DRAWING TITLE	SHEET No.	REV.	
						PRELIMINARY - SCREEN OPTIONS	004		

STANDARD FINISH OPTIONS:

SIDE PERSPECTIVE OF 1AC2AM CONFIGURATION SHOWN WITH STANDING SEAM EXTERNAL CLADDING, REFER TO LANDMARKS STANDARD COLOUR CHART FOR AVAILABLE COLOURS

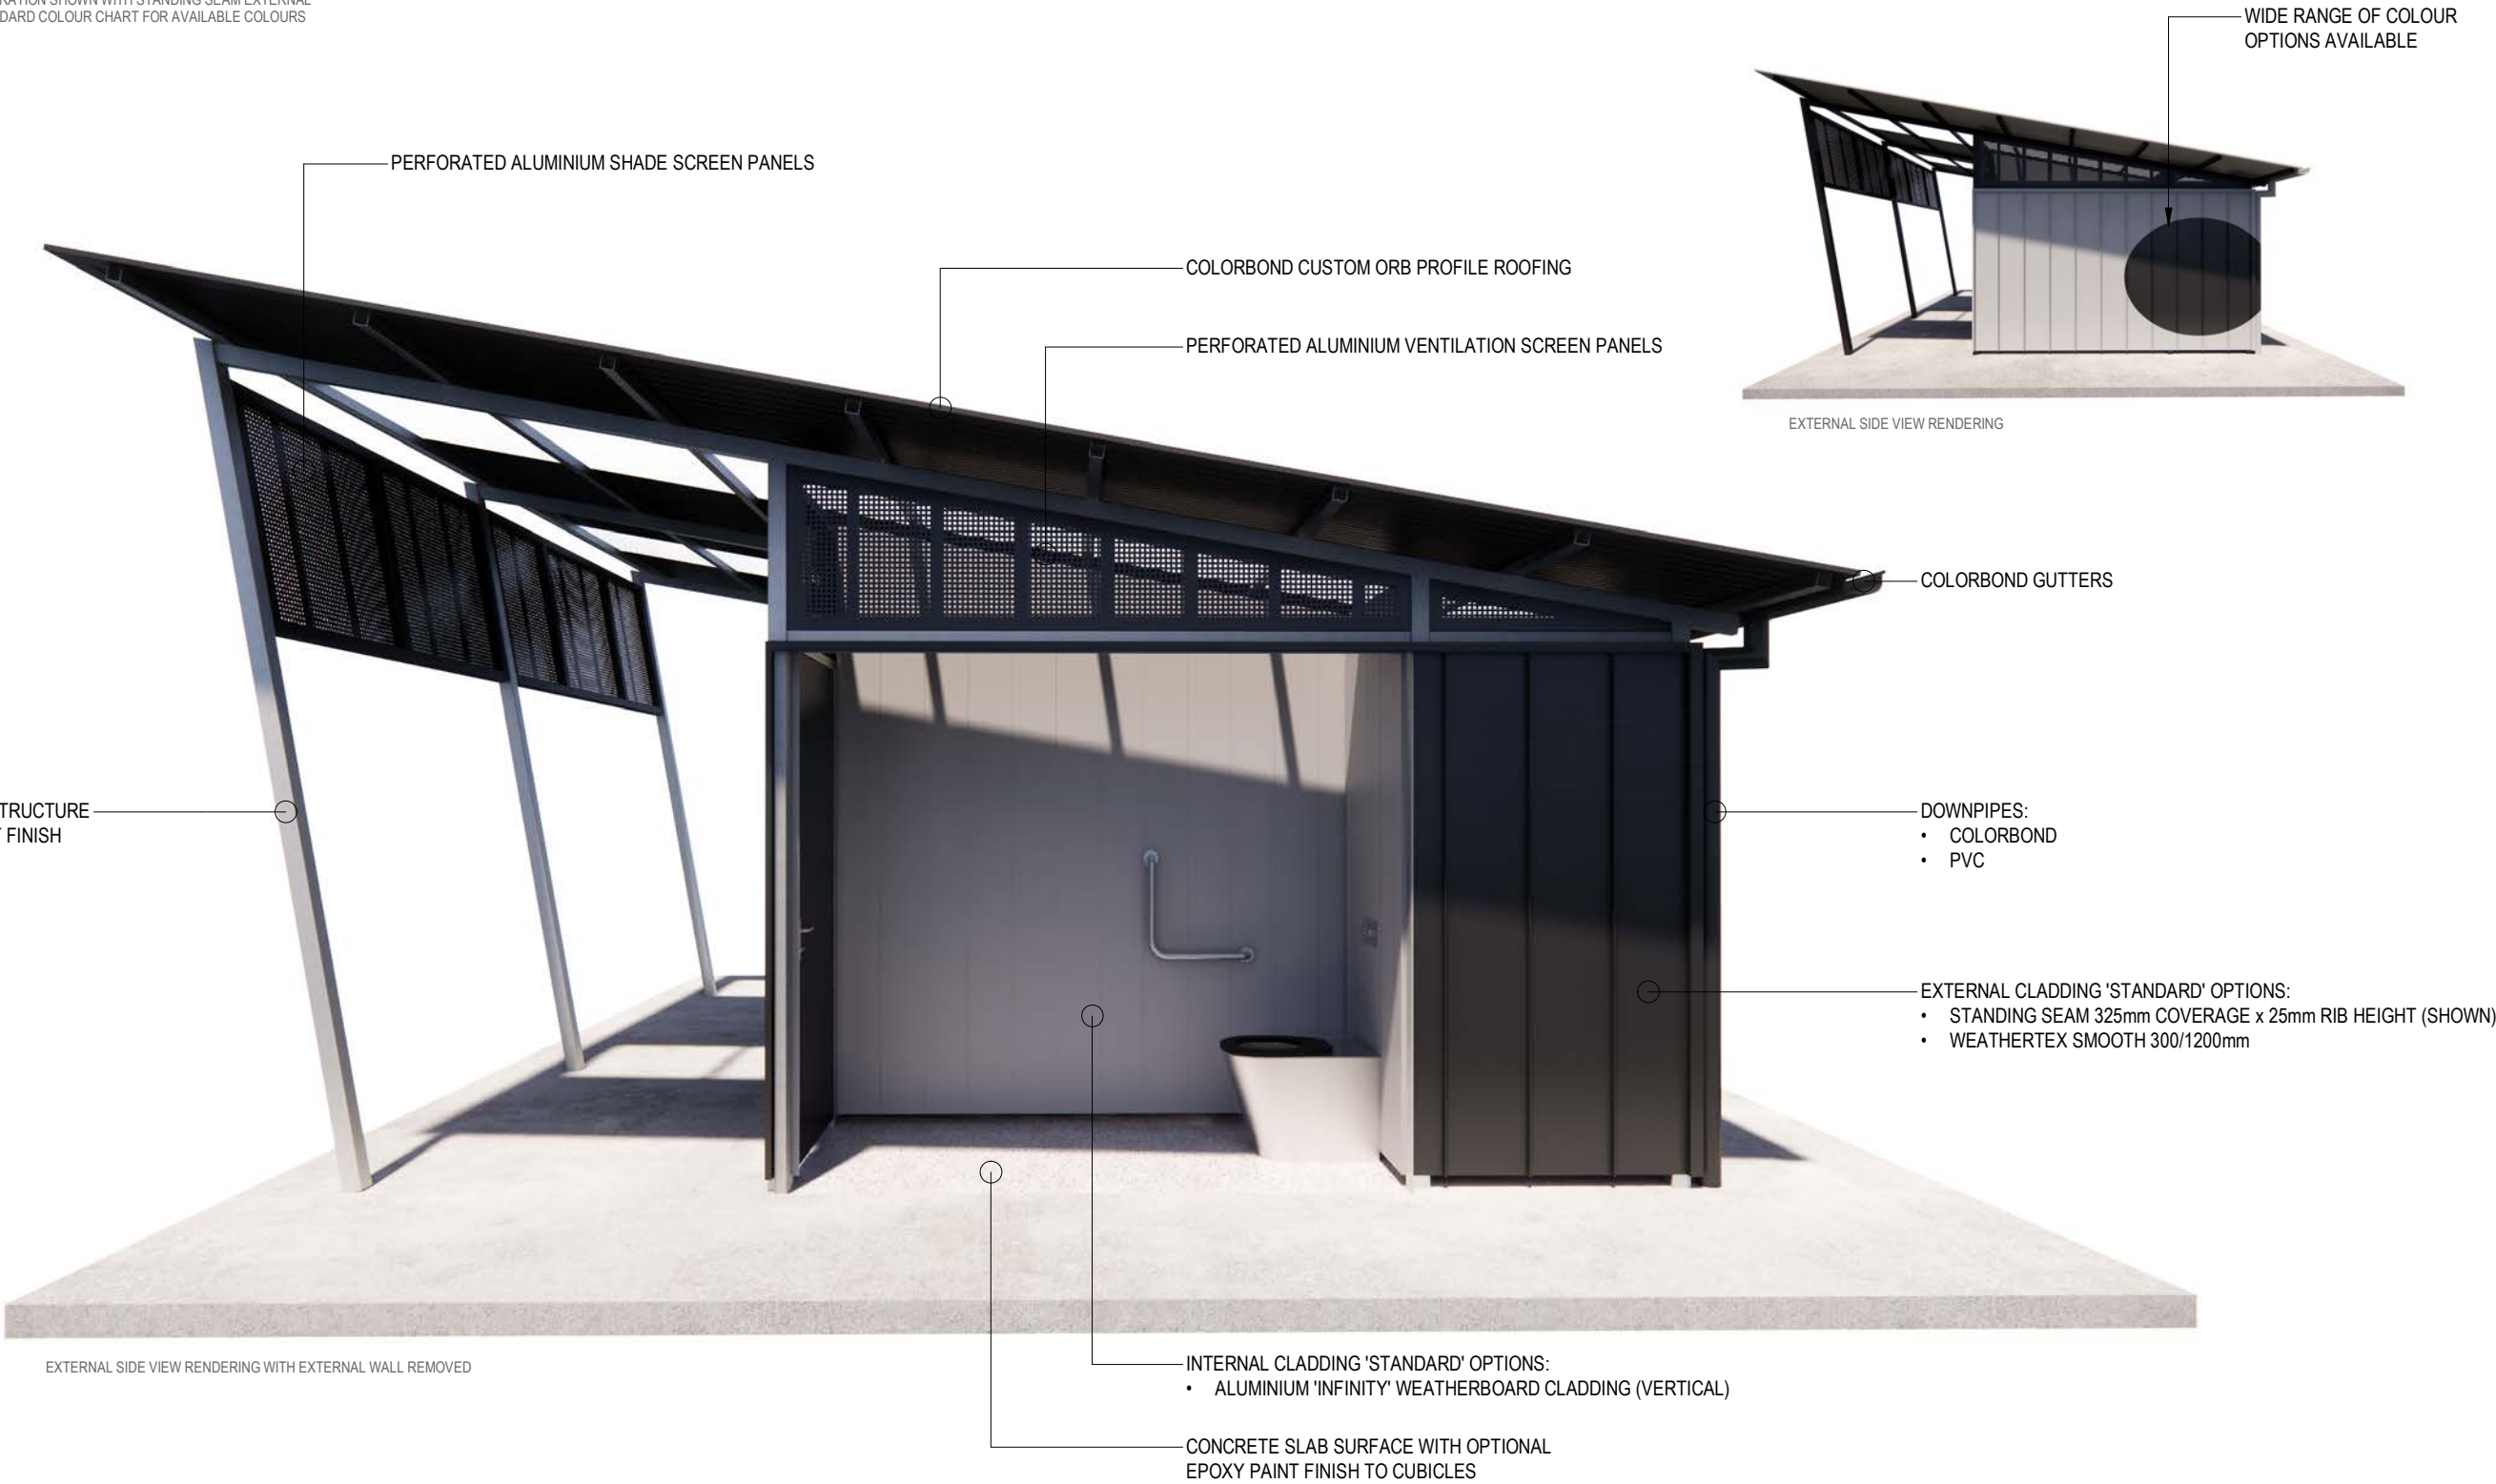

REVISION		DATE	DRAWN	(c) LANDMARK PRODUCTS Pty Ltd		CLIENT NAME EVOLUTION SERIES RESTROOM	PROJECT No. K9510	PAGE A3
				THIS DOCUMENT IS AND SHALL REMAIN THE PROPERTY OF LANDMARK PRODUCTS PTY LTD. UNAUTHORISED USE OF THIS DOCUMENT IN ANY FORM IS PROHIBITED.		PROJECT LANDMARK PRODUCTS K9510 "EVOLUTION" (SKILLION) RESTROOM	DATE 31-08-22	DRAWN JAR
							DRAWING No. K9510	SCALE
				CHECKED BY:	DATE:	DRAWING TITLE PRELIMINARY - STANDARD FINISH OPTIONS	SHEET No. 005	REV.

(c) LANDMARK PRODUCTS Pty Ltd

THIS DOCUMENT IS AND SHALL REMAIN THE PROPERTY OF LANDMARK PRODUCTS PTY LTD. UNAUTHORISED USE OF THIS DOCUMENT IN ANY FORM IS PROHIBITED.

CHECKED BY:

DATE:



Landmark Products Pty Ltd
ABN 99 112 000 843
4/27 Lear Jet Drive PO Box 1635
Caboolture, QLD 4510
landmarkpro.com.au
landmark@landmarkpro.com.au

PH: 1300 768 230

CLIENT NAME

EVOLUTION SERIES RESTROOM

PROJECT

LANDMARK PRODUCTS

K9510 "EVOLUTION" (SKILLION) RESTROOM

DRAWING TITLE

PRELIMINARY - STANDARD FINISH OPTIONS

PROJECT No.

K9510

DATE

31-08-22

DRAWING No.

K9510

SHEET No.

005

REV.

K9510




The Evolution Restroom Series has been developed to provide you with greater choice and finish flexibility.

Whether you're after a contemporary and sleek restroom, or one that's more sustainable and private with a green modesty screen, The Evolution Restroom Series will enhance your park or open space.

PRODUCT FEATURES

- Sustainable, low maintenance and durable external cladding options in various colours
- Aluminium perforated mesh or green wall modesty screens options
- Corrosion resistant and non-combustible aluminium internal wall cladding in various colours
- Standard or premium basins and pans
- Various sizes and cubicle options available

STANDARD FINISH OPTIONS

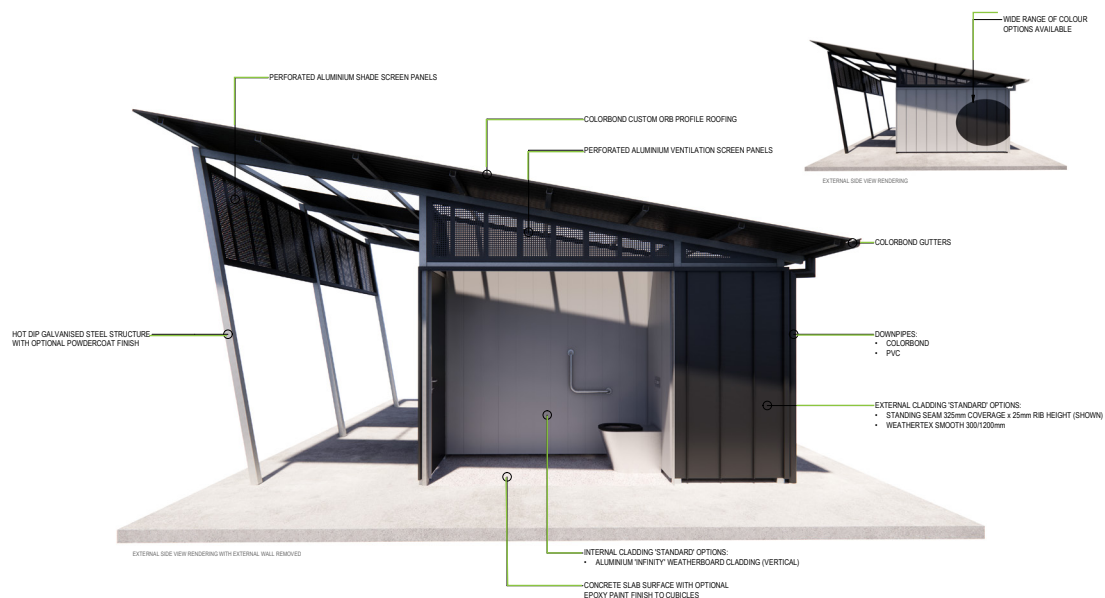

MATERIALS

- Weathertex or Standing Seam external cladding
- Ulltraclad aluminium internal wall cladding
- Angled steel posts with steel roof frame
- Aluminium perforated mesh ventilation screen
- Standard aluminium perforated mesh shade screen
- Colorbond roofing and polycarbonate roof sheeting for natural light
- Colorbond clad doors

FINISHES

- Hot-dipped galvanised posts and roof frames
OR
- Hot-dipped galvanised and powder-coated steel posts and roof frame

FIXINGS

- Robust Mortice lock door handles
- Standard or premium basins and pans
- Stainless Steel Anti-Vandal Fastening System
- Standard door closers
- Access signage
- Bolt-below slab posts
- Door indicator bolts

OTHER OPTIONS

Materials

- Colorbond Ultra Grade roofing and door cladding
- Structural rating upgrade beyond N3 (W41)
- Standard size variations


Finishes

- Two-pack epoxy paint for steel
- Alternative finishes to aluminium ventilation and privacy screens

Fittings


- Urinals
- Shower and change room facilities
- Security options to restrict usage times
- Baby change table

SIZE / CUBICLE OPTIONS

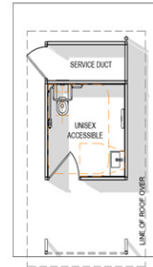


K9511(1AC)

1 Accessible cubicle
3.7m x 6.1m

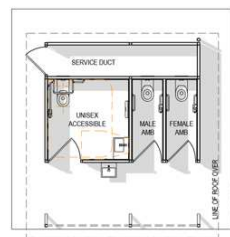

K9515 (1AC2AM)

1 Accessible +
2 Ambulant cubicle
5.7m x 6.1m

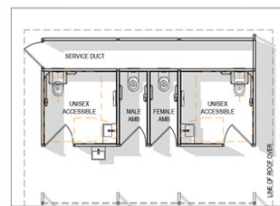

K9516 (2AC2AM)

2 Accessible + 2
Ambulant cubicle
8.2m x 6.1m



K9518 (2AC2AM2ST)

2 Accessible +
2 Ambulant +
2 Std cubicle
10.2m x 6.1m


**CUSTOM
SOLUTIONS
AVAILABLE**



Material Benefits

WEATHERTEX HIGH QUALITY TIMBER EXTERNAL CLADDING

- Eco-friendly and sustainable
- Manufactured using PEFC certified state forest or private hardwoods from controlled sources
- Global GreenTag Platinum Certified
- Termite resistant
- Low maintenance
- Durable
- Up to 25-year Warranty
- Available in various colours

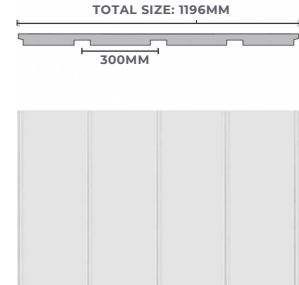


STANDING SEAM EXTERNAL CLADDING

- Durable
- Low maintenance
- Tested in all Australian conditions
- Warranty available
- Available in various colours



ULLTRACLAD ALUMINIUM INTERNAL WALL CLADDING

- Corrosion resistant
- Lightweight
- Non-combustible
- Durable
- Low maintenance
- Available in various colours

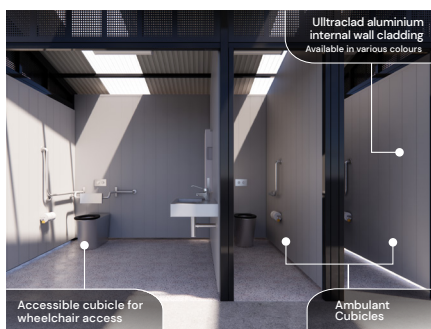

COMPLIANCE

- Supplied with professional and building application drawings
- Galvanised steel as per AS/NZS 4680:2006
- AS1428.1 Mobility and Access Compliant