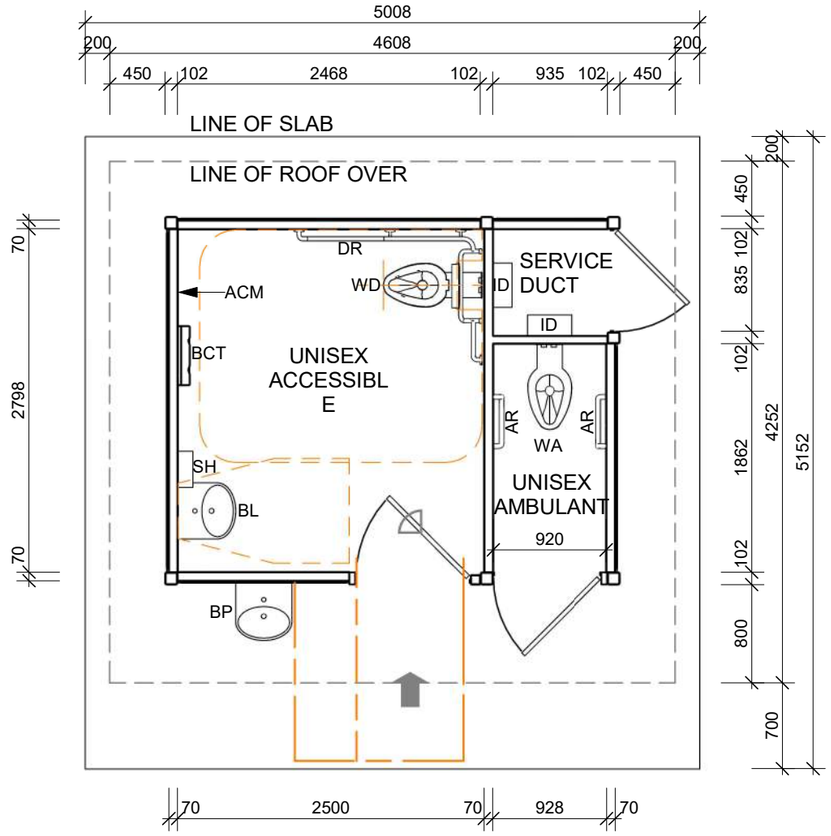

1 001 FLOOR PLAN

1 : 50 @ A3

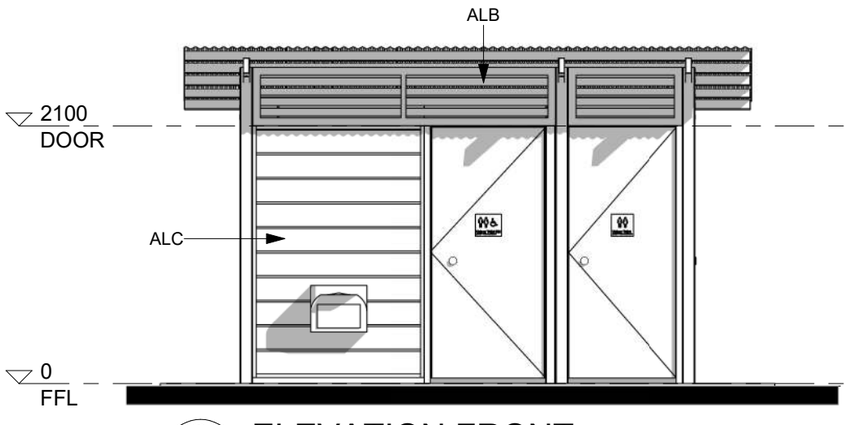

2 ELEVATION FRONT

1 : 50 @ A3

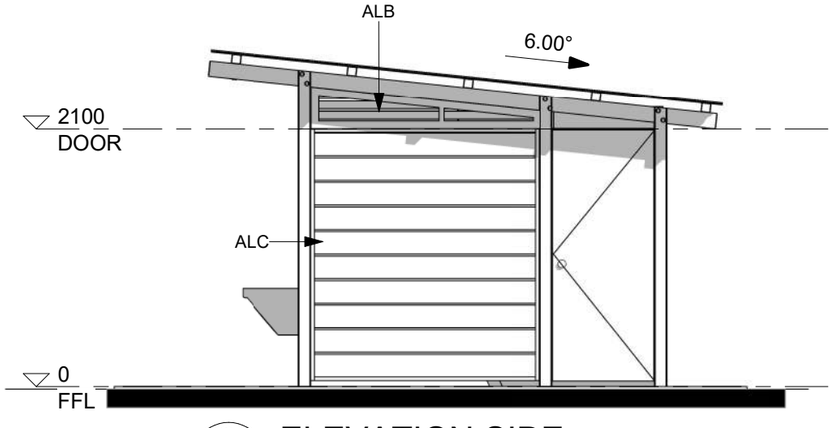

3 ELEVATION SIDE

1 : 50 @ A3

LEGEND

ACM	ALUMINIUM COMPOSITE MATERIAL WALL CLADDING (INTERNAL)
ALB	ALUMINIUM BATTEN SCREEN. POWDERCOAT FINISH
ALC	ALUMINIUM CLADDING - 205mm SHADOWLINE WEATHERBOARD (EXTERNAL)
AR	AMBULANT COMPLIANT RAILS
BCT	BABY CHANGE TABLE
BL	STAINLESS STEEL BASIN C/W FLARED LEVER PILLAR TAP AND STAINLESS STEEL SHROUD
BP	STAINLESS STEEL BASIN C/W BUTTON ACTION TAP AND STAINLESS SHROUD
DR	DISABLED COMPLIANT RAILS
ID	INDUCT PLASTIC CISTERN
SH	STAINLESS STEEL SHELF
WA	STAINLESS STEEL AMBULANT COMPLIANT PAN
WD	STAINLESS STEEL DISABLED COMPLIANT PAN

REVISION	DATE	DRAWN

(c) **LANDMARK PRODUCTS Pty Ltd**

THIS DOCUMENT IS AND SHALL REMAIN THE PROPERTY OF LANDMARK PRODUCTS LIMITED. UNAUTHORISED USE OF THIS DOCUMENT IN ANY FORM IS PROHIBITED.

CHECKED BY: | DATE:

Landmark
open space structures & solutions

Landmark Products Pty Ltd PH: 1300 768 230
ABN 99 112 000 843
4/27 Lear Jet Drive PO Box 1635
Caboolture, QLD 4510
landmarkpro.com.au
landmark@landmarkpro.com.au

CLIENT NAME: LANDMARK PRODUCTS PTY LTD		PROJECT No. K9803	PAGE A3
PROJECT: FREMANTLE ALUMINIUM RESTROOM		DATE 09-01-19	DRAWN JAR
K9803 - 1C1D ALUMINIUM RESTROOM		DRAWING No. K9803	SCALE 1 : 50
DRAWING TITLE: PRELIMINARY DRAWING		SHEET No. 001	REV.