



REVISION		DATE:	DRAWN BY:	 Landmark Enhancing Open Space Environments Landmark Products Limited. PH: 1300 768 230 A.B.N. 99 112 000 843 FAX: 1300 768 260 55-57 Kabi Circuit, Deception Bay P.O. Box 603, Deception Bay www.landmarkpro.com.au Queensland 4508 landmark@landmarkpro.com.au	CLIENT NAME	PROJECT No.	PAGE	
6	-	-	-		LANDMARK PRODUCTS LTD	-	A3	
5	-	-	-		PROJECT - STD K641 "AVALON" SHELTER - W41, AP, AR, IG, SS	DATE:	DRAWN	
4	-	-	-			18/06/2012	AJL	
3	-	-	-			DRAWING No.	SCALE	
2	-	-	-			K6414A*A*IS*	NOTE	
1	-	-	-	CHECKED BY:	DATE:	DRAWING TITLE	SHEET No.	REV.
						BA - PLAN	101	0

ALL DIMENSIONS IN MILLIMETRES - DO NOT SCALE

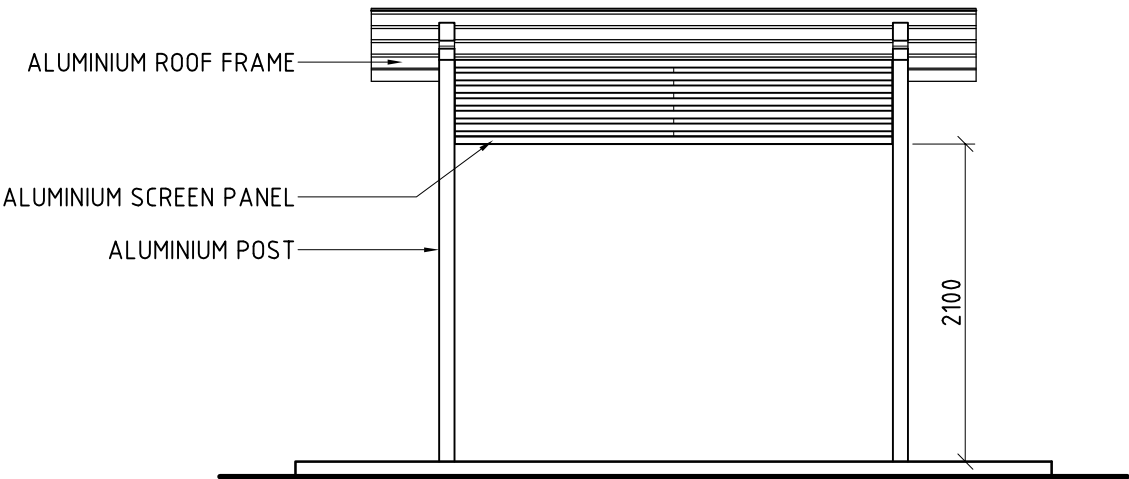

ELEVATION **E1**
SCALE (1:50) 101

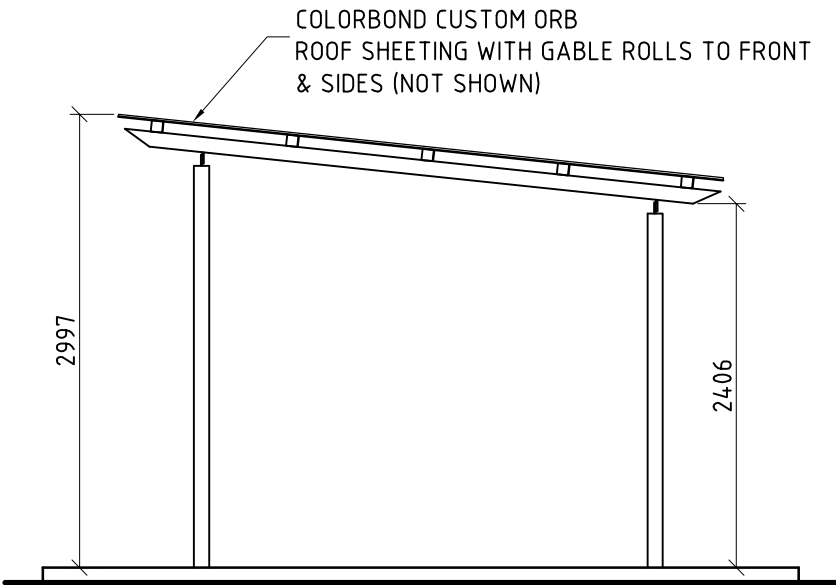


ELEVATION **E2**
SCALE (1:50) 101

CLIENTS DESIGN APPROVAL


APPROVED DATE:

REVISION		DATE:	DRAWN BY.	© LANDMARK PRODUCTS LIMITED THIS DOCUMENT IS AND SHALL REMAIN THE PROPERTY OF LANDMARK PRODUCTS LIMITED. UNAUTHORISED USE OF THIS DOCUMENT IN ANY FORM IS PROHIBITED.	 Landmark Enhancing Open Space Environments Landmark Products Limited. PH: 1300 768 230 A.B.N. 99 112 000 843 FAX: 1300 768 260 55-57 Kabi Circuit, Deception Bay P.O. Box 603, Deception Bay www.landmarkpro.com.au Queensland 4508 landmark@landmarkpro.com.au	CLIENT NAME		PROJECT No.	PAGE
6	-	-	-			LANDMARK PRODUCTS LTD	-	A3	
5	-	-	-			PROJECT	DATE:	DRAWN	
4	-	-	-			-	18/06/2012	AJL	
3	-	-	-			STD K641 "AVALON" SHELTER - W41, AP, AR, IG, SS	DRAWING No.	SCALE	
2	-	-	-			DRAWING TITLE	K6414A*A*IS*	NOTE	
1	-	-	-	CHECKED BY:	DATE:	BA - ELEVATIONS	SHEET No.	REV.	
							102	0	

ALL DIMENSIONS IN MILLIMETRES - DO NOT SCALE

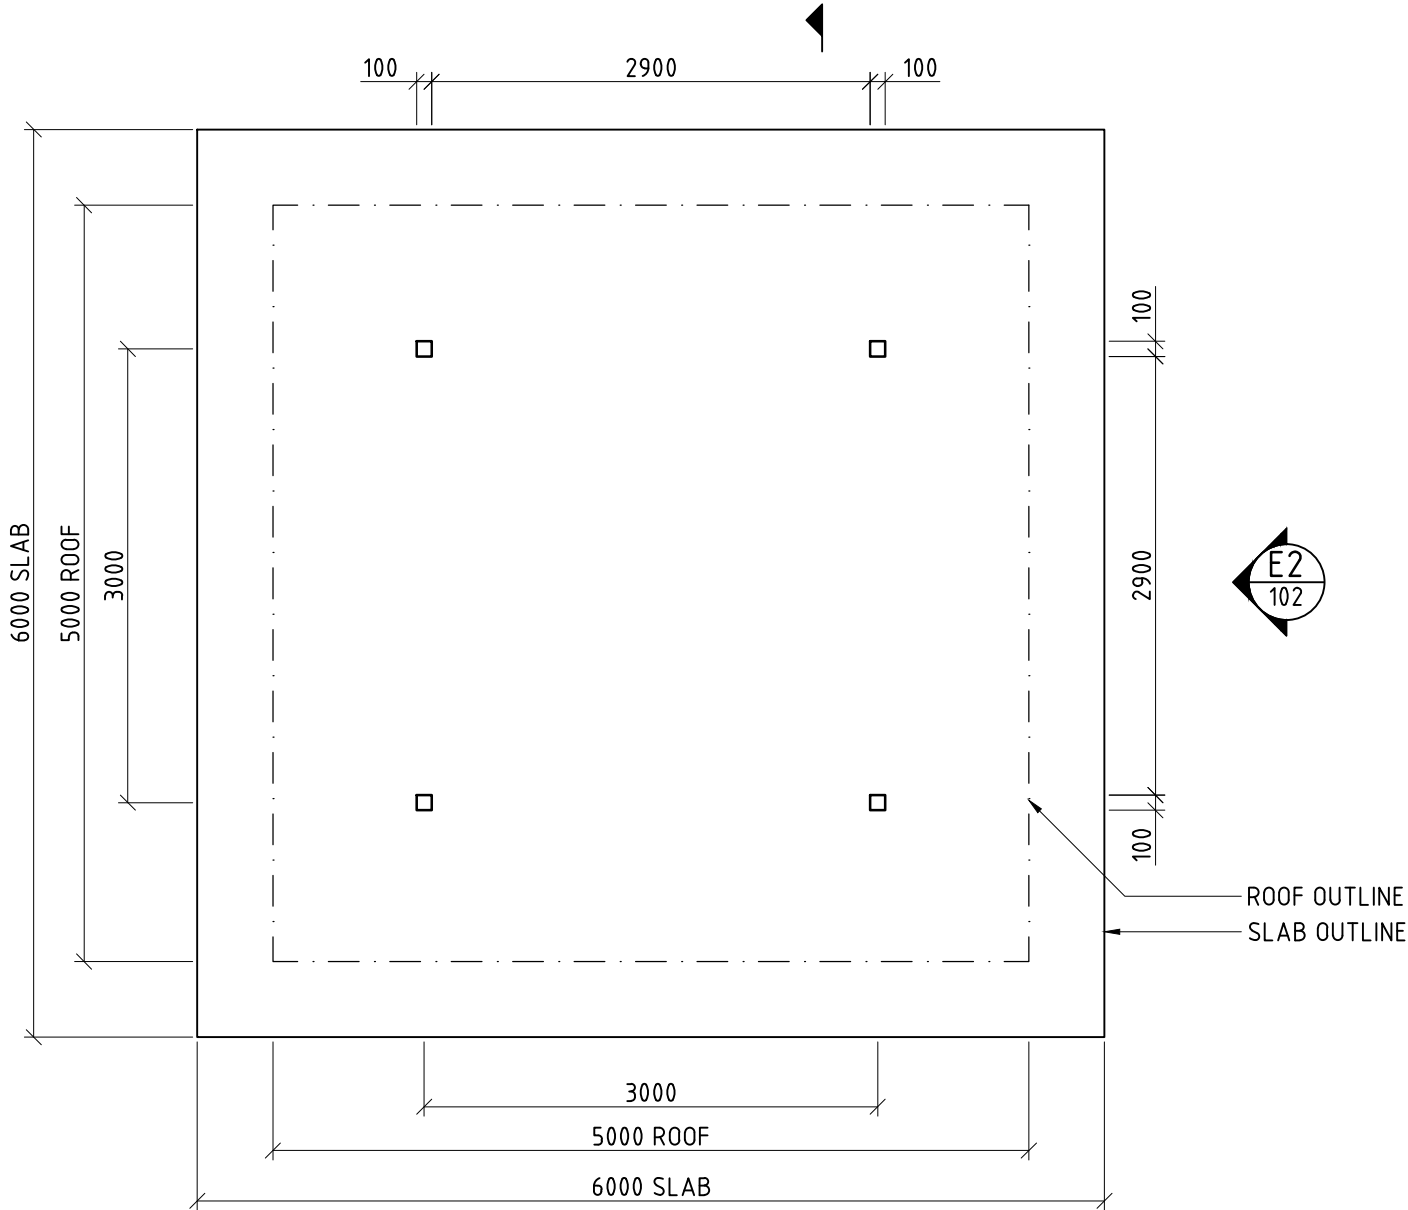

- GENERAL NOTES:**
- G1. DURING CONSTRUCTION THE STRUCTURE SHALL BE MAINTAINED IN A STABLE CONDITION AND NO PART SHALL BE OVER STRESSED.
 - G2. PRIOR TO COMMENCEMENT OF WORKS THE BUILDER SHALL SATISFY THEMSELVES OF THE CORRECT LOCATIONS OF ALL EXISTING SERVICES WHETHER INDICATED OR NOT ON THE PLANS.
 - G3. LOCATING OF THE STRUCTURE, INCLUDING CO-ORDINATES IF APPLICABLE, IS THE RESPONSIBILITY OF THE CLIENT AND/OR THE CLIENT'S SITE REPRESENTATIVE.
 - G4. STRUCTURE HAS BEEN DESIGNED IN ACCORDANCE TO THE FOLLOWING AUSTRALIAN STANDARDS:
 - AS1170.1, AS1170.2, AS1720.1, AS3600 AND AS4100, AS1664.
 - G5. STRUCTURE IS SUITABLE FOR N3 AREAS AND HAS BEEN DESIGNED WITH AN AVERAGE RECURRENCE INTERVAL OF 100 YEARS.
 - G6. SITE COVERAGE IS 25.00m² (ROOF AREA).
 - G7. THE FOOTING HAS BEEN DESIGNED ASSUMING:
 - SITE CLASS S OR M
 - ALLOWABLE SOIL BEARING CAPACITY OF 100kPa
 - SOIL ADHESION OF 10kPa(TO BE VERIFIED ON SITE).
 - G8. FOR SLABS ON GROUND, ALL TOPSOIL AND UPPER STRATA CONTAINING SOFT OR ORGANIC MATTER ARE TO BE REMOVED AND REPLACED WITH SELECT COMPACTED FILL.
 - G9. ALL FILL TO BE CLEAN, PLACED IN LAYERS NOT EXCEEDING 200mm AND COMPACTED TO 95% STANDARD COMPACTION.
 - G10. EARTHWORKS SHALL BE CARRIED OUT IN ACCORDANCE WITH CRITERIA AND PROCEDURES SET OUT IN AS3798 *GUIDELINES ON EARTHWORKS FOR COMMERCIAL AND RESIDENTIAL DEVELOPMENTS*.

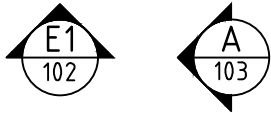


PLAN
SCALE (1:50)

CLIENTS DESIGN APPROVAL


APPROVED	DATE:
----------	-------

REVISION			DATE:	DRAWN BY:	© LANDMARK PRODUCTS LIMITED THIS DOCUMENT IS AND SHALL REMAIN THE PROPERTY OF LANDMARK PRODUCTS LIMITED. UNAUTHORISED USE OF THIS DOCUMENT IN ANY FORM IS PROHIBITED.	Landmark Enhancing Open Space Environments Landmark Products Limited. PH: 1300 768 230 A.B.N. 99 112 000 843 FAX: 1300 768 260 55-57 Kabi Circuit, Deception Bay P.O. Box 603, Deception Bay Queensland 4508 www.landmarkpro.com.au landmark@landmarkpro.com.au	CLIENT NAME	PROJECT No.	PAGE
6	-	-	-	-			LANDMARK PRODUCTS LTD	-	A3
5	-	-	-	-			PROJECT	DATE:	DRAWN
4	-	-	-	-			-	19/06/2012	AJL
3	-	-	-	-			STD K642 "AVALON" SHELTER - W41, AP, AR, IG, SS	DRAWING No.	SCALE
2	-	-	-	-			DRAWING TITLE	K6424A*A*IS*	NOTE
1	-	-	-	-	CHECKED BY:	DATE:	BA - PLAN	SHEET No.	REV.
								101	0

ALL DIMENSIONS IN MILLIMETRES - DO NOT SCALE

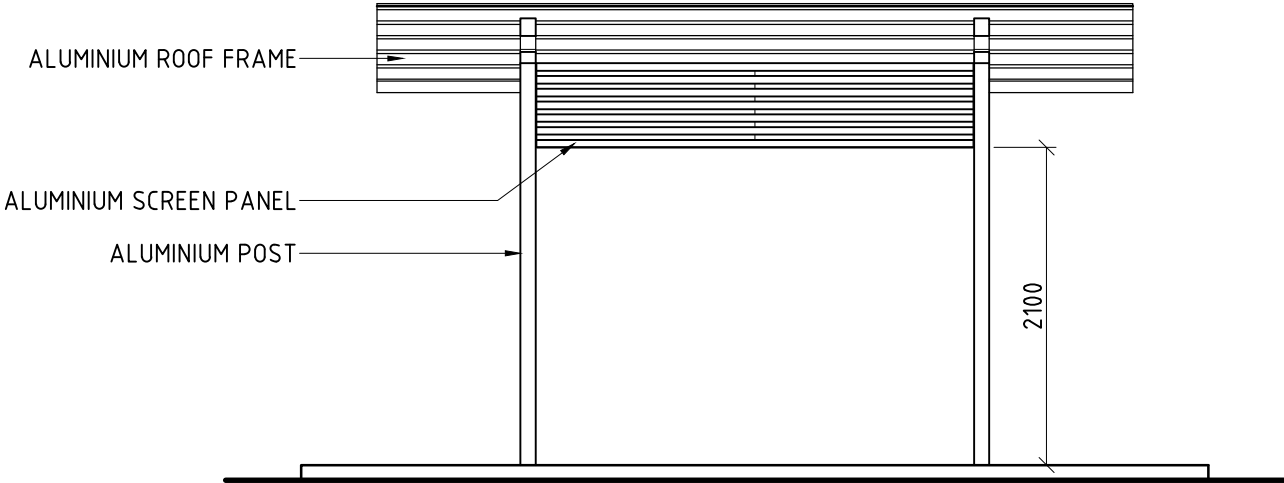

ELEVATION E1
SCALE (1:50) 101

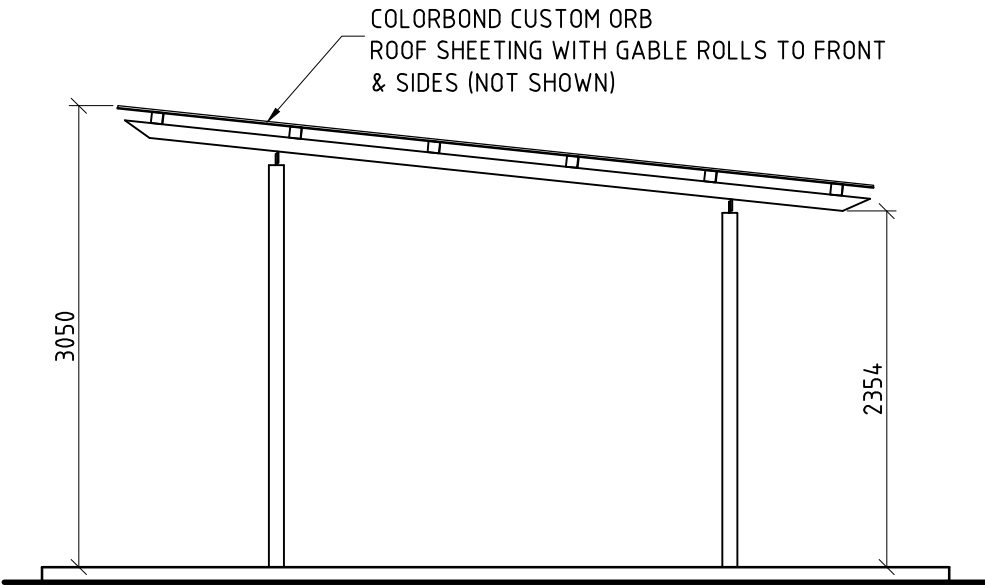


ELEVATION E2
SCALE (1:50) 101

CLIENTS DESIGN APPROVAL

APPROVED DATE:

REVISION			DATE:	DRAWN BY.	© LANDMARK PRODUCTS LIMITED THIS DOCUMENT IS AND SHALL REMAIN THE PROPERTY OF LANDMARK PRODUCTS LIMITED. UNAUTHORISED USE OF THIS DOCUMENT IN ANY FORM IS PROHIBITED.	Landmark Enhancing Open Space Environments Landmark Products Limited. A.B.N. 99 112 000 843 55-57 Kabi Circuit, Deception Bay P.O. Box 603, Deception Bay Queensland 4508 PH: 1300 768 230 FAX: 1300 768 260 www.landmarkpro.com.au landmark@landmarkpro.com.au	CLIENT NAME	PROJECT No.	PAGE
6	-	-	-	-			LANDMARK PRODUCTS LTD	-	A3
5	-	-	-	-			PROJECT	DATE:	DRAWN
4	-	-	-	-			-	19/06/2012	AJL
3	-	-	-	-			STD K642 "AVALON" SHELTER - W41, AP, AR, IG, SS	DRAWING No.	SCALE
2	-	-	-	-			DRAWING TITLE	K6424A*A*IS*	NOTE
1	-	-	-	-	CHECKED BY:	DATE:	BA - ELEVATIONS	SHEET No.	REV.
								102	0

ALL DIMENSIONS IN MILLIMETRES - DO NOT SCALE

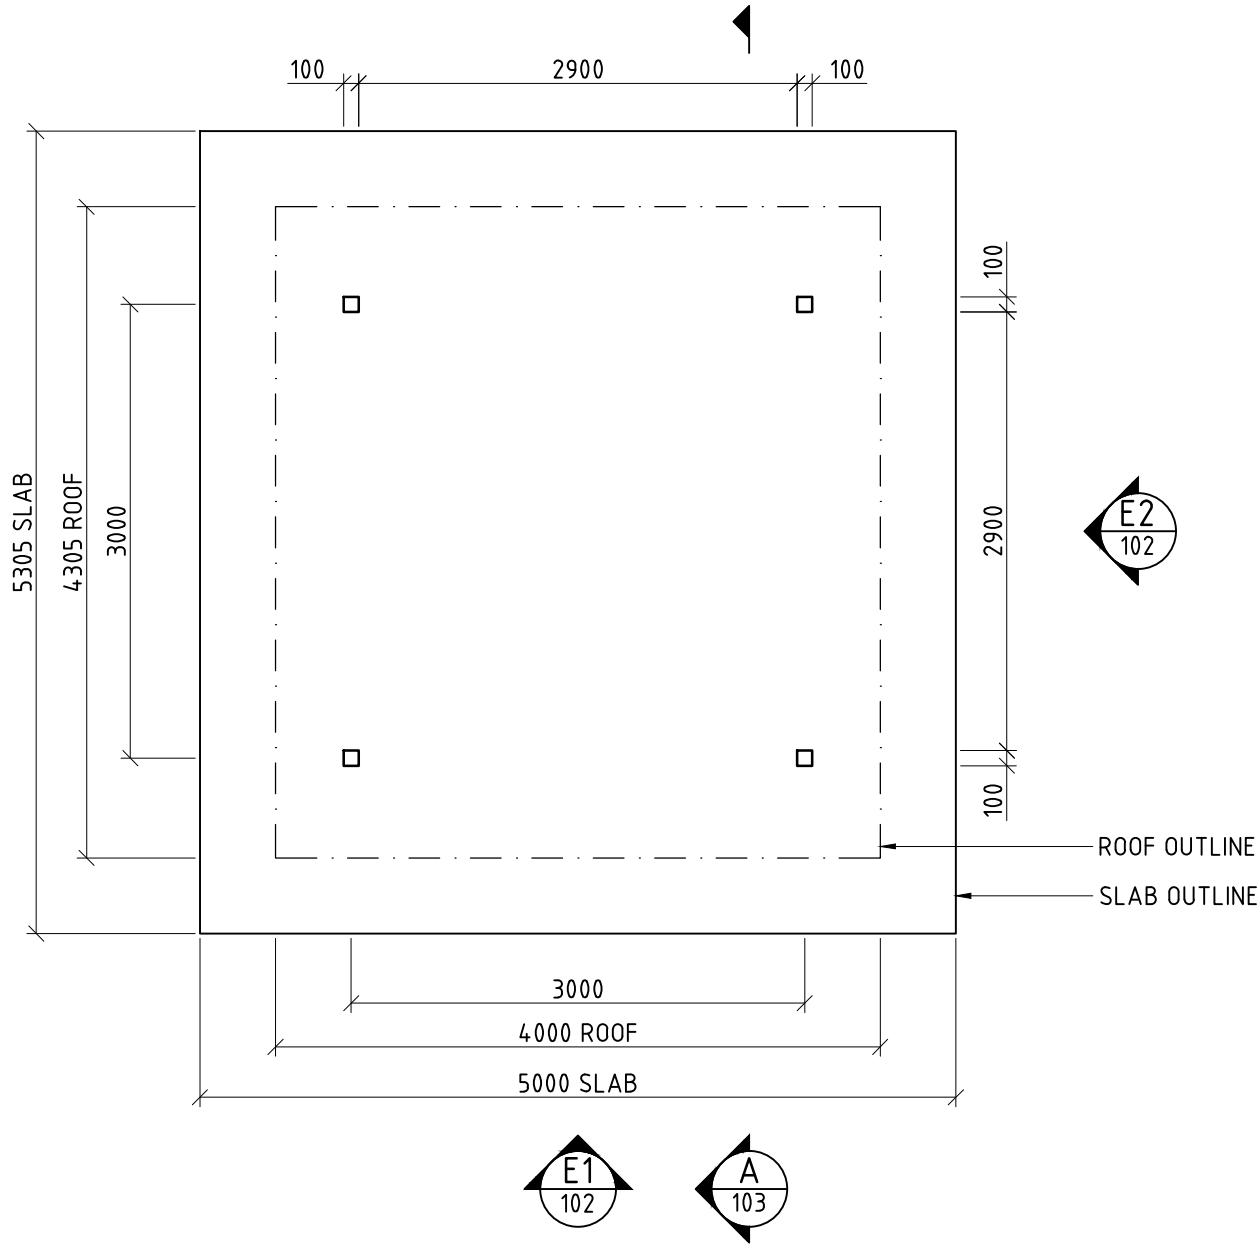

PLAN
SCALE (1:50)

GENERAL NOTES:


- G1. DURING CONSTRUCTION THE STRUCTURE SHALL BE MAINTAINED IN A STABLE CONDITION AND NO PART SHALL BE OVER STRESSED.
- G2. PRIOR TO COMMENCEMENT OF WORKS THE BUILDER SHALL SATISFY THEMSELVES OF THE CORRECT LOCATIONS OF ALL EXISTING SERVICES WHETHER INDICATED OR NOT ON THE PLANS.
- G3. LOCATING OF THE STRUCTURE, INCLUDING CO-ORDINATES IF APPLICABLE, IS THE RESPONSIBILITY OF THE CLIENT AND/OR THE CLIENT'S SITE REPRESENTATIVE.
- G4. STRUCTURE HAS BEEN DESIGNED IN ACCORDANCE TO THE FOLLOWING AUSTRALIAN STANDARDS:
- AS1170.1, AS1170.2, AS1720.1, AS3600 AND AS4100, AS1664.
- G5. STRUCTURE IS SUITABLE FOR N3 AREAS AND HAS BEEN DESIGNED WITH AN AVERAGE RECCURRANCE INTERVAL OF 100 YEARS.
- G6. SITE COVERAGE IS 17.22m² (ROOF AREA).
- G7. THE FOOTING HAS BEEN DESIGNED ASSUMING:
- SITE CLASS S OR M
- ALLOWABLE SOIL BEARING CAPACITY OF 100kPa
- SOIL ADHESION OF 10kPa
(TO BE VERIFIED ON SITE).
- G8. FOR SLABS ON GROUND, ALL TOPSOIL AND UPPER STRATA CONTAINING SOFT OR ORGANIC MATTER ARE TO BE REMOVED AND REPLACED WITH SELECT COMPACTED FILL.
- G9. ALL FILL TO BE CLEAN, PLACED IN LAYERS NOT EXCEEDING 200mm AND COMPACTED TO 95% STANDARD COMPACTION.
- G10. EARTHWORKS SHALL BE CARRIED OUT IN ACCORDANCE WITH CRITERIA AND PROCEDURES SET OUT IN AS3798 *GUIDELINES ON EARTHWORKS FOR COMMERCIAL AND RESIDENTIAL DEVELOPMENTS*.

CLIENTS DESIGN APPROVAL


APPROVED	DATE:
----------	-------

REVISION			DATE:	DRAWN BY.	© LANDMARK PRODUCTS LIMITED THIS DOCUMENT IS AND SHALL REMAIN THE PROPERTY OF LANDMARK PRODUCTS LIMITED. UNAUTHORISED USE OF THIS DOCUMENT IN ANY FORM IS PROHIBITED.	Landmark Enhancing Open Space Environments Landmark Products Limited. PH: 1300 768 230 A.B.N. 99 112 000 843 FAX: 1300 768 260 55-57 Kabi Circuit, Deception Bay P.O. Box 603, Deception Bay www.landmarkpro.com.au Queensland 4508 landmark@landmarkpro.com.au	CLIENT NAME	PROJECT No.	PAGE
6	-	-	-	-			LANDMARK PRODUCTS LTD	-	A3
5	-	-	-	-			PROJECT	DATE:	DRAWN
4	-	-	-	-			-	15/06/2012	AJL
3	-	-	-	-			STD K646 "AVALON" SHELTER - W41, AP, AR, IG, SS	DRAWING No.	SCALE
2	-	-	-	-			DRAWING TITLE	K6464A*A*IS*	NOTE
1	-	-	-	-	CHECKED BY:	DATE:	BA - PLAN	SHEET No.	REV.
								101	0

ALL DIMENSIONS IN MILLIMETRES - DO NOT SCALE

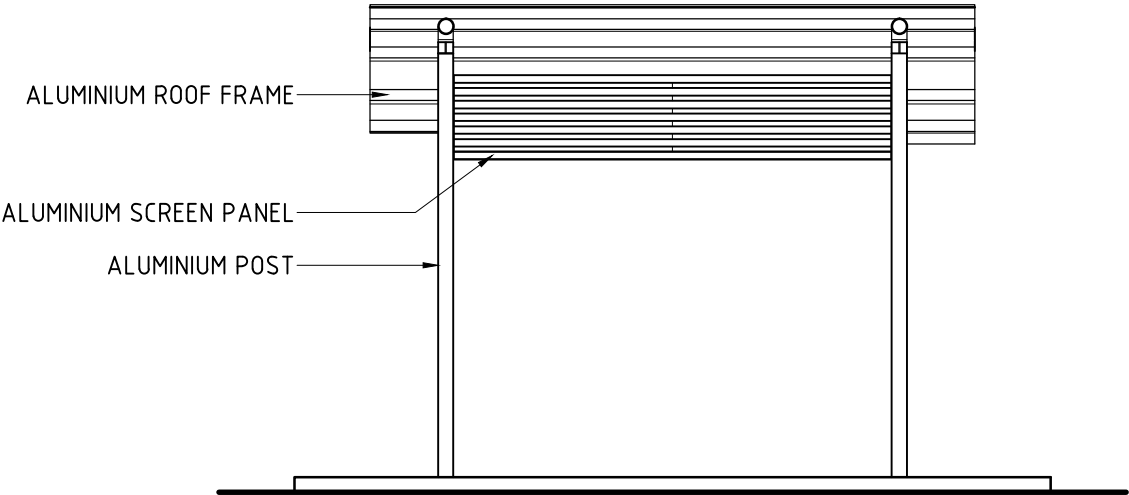

ELEVATION E1
SCALE (1:50) 101

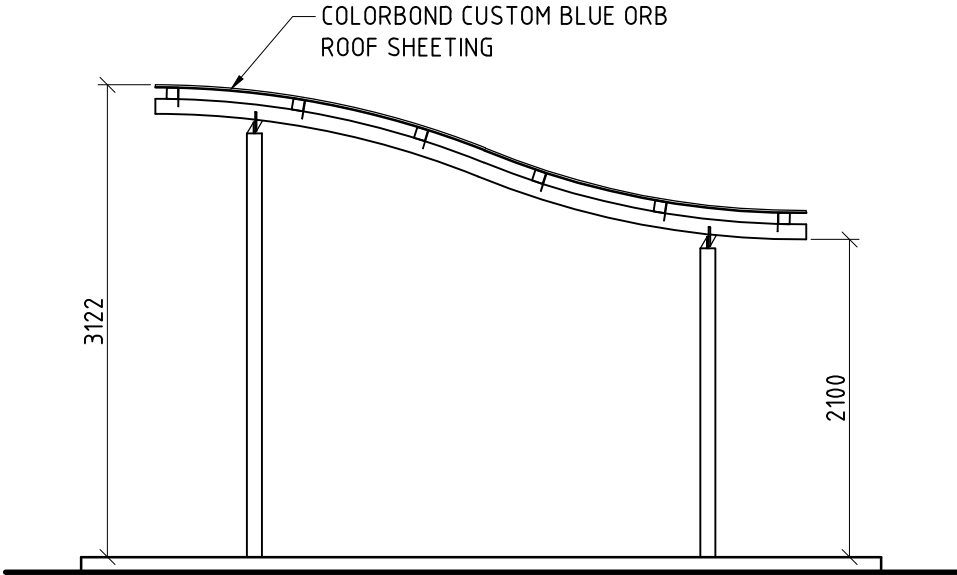

ELEVATION E2
SCALE (1:50) 101

CLIENTS DESIGN APPROVAL

APPROVED DATE:

REVISION			DATE:	DRAWN BY.	© LANDMARK PRODUCTS LIMITED THIS DOCUMENT IS AND SHALL REMAIN THE PROPERTY OF LANDMARK PRODUCTS LIMITED. UNAUTHORISED USE OF THIS DOCUMENT IN ANY FORM IS PROHIBITED.	Landmark Enhancing Open Space Environments Landmark Products Limited. PH: 1300 768 230 A.B.N. 99 112 000 843 FAX: 1300 768 260 55-57 Kabi Circuit, Deception Bay P.O. Box 603, Deception Bay www.landmarkpro.com.au Queensland 4508 landmark@landmarkpro.com.au	CLIENT NAME	PROJECT No.	PAGE
6	-	-	-	-			LANDMARK PRODUCTS LTD	-	A3
5	-	-	-	-			PROJECT	DATE:	DRAWN
4	-	-	-	-			-	15/06/2012	AJL
3	-	-	-	-			STD K646 "AVALON" SHELTER - W41, AP, AR, IG, SS	DRAWING No.	SCALE
2	-	-	-	-			DRAWING TITLE	K6464A*A*IS*	NOTE
1	-	-	-	-	CHECKED BY:	DATE:	BA - ELEVATIONS	SHEET No.	REV.
								102	0