


TREE FURNITURE CODES:

CODE NO.	DESCRIPTION
FFSB005007	TREE GUARD - CIRCULAR (OPTION COMPATIBLE WITH CIRCULAR GRATES)
FFSB006008	TREE GRATE - CIRCULAR PATTERN - TYPE A (COMPLETE WITH HDG BASE FRAME)
FFSC006010	TOPIARY MESH GUARD CIRCULAR (OPTION COMPATIBLE WITH SQUARE & CIRCULAR GRATES)


SPECIFICATION:

MATERIALS / FINISHES:


TREE GUARDS - HOT DIP GALVANISED STEEL & POWDERCOAT FINISH
 TREE GRATES - 304GR STAINLESS STEEL & POWDERCOAT FINISH
 TREE GUARD BASE FRAME - HOT DIP GALVANISED STEEL
 TOPIARY MESH - 304GR STAINLESS STEEL

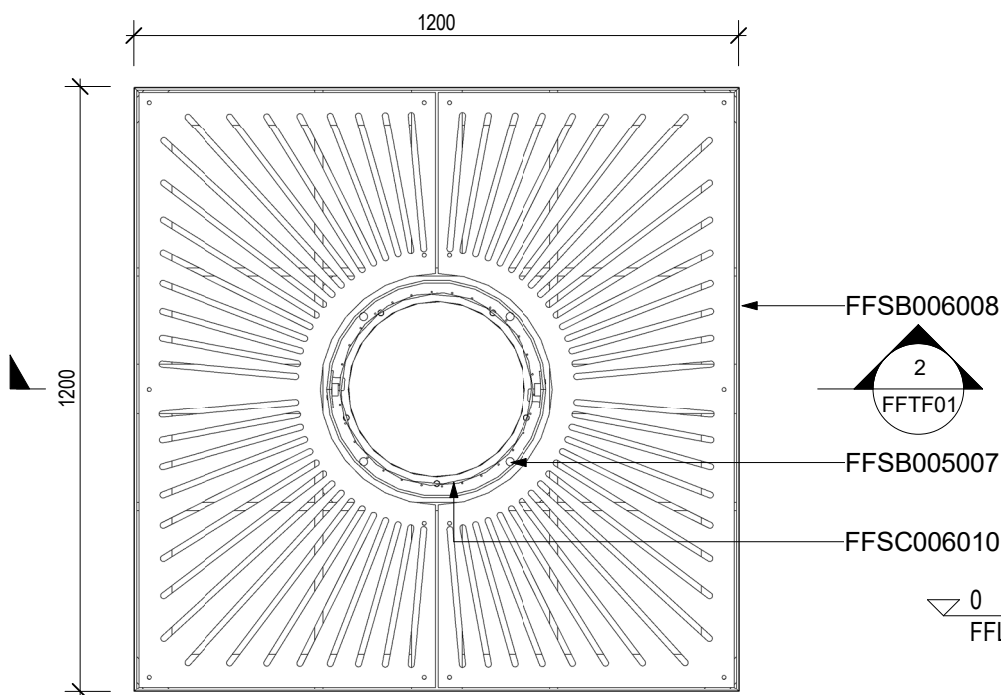

1 PLAN VIEW

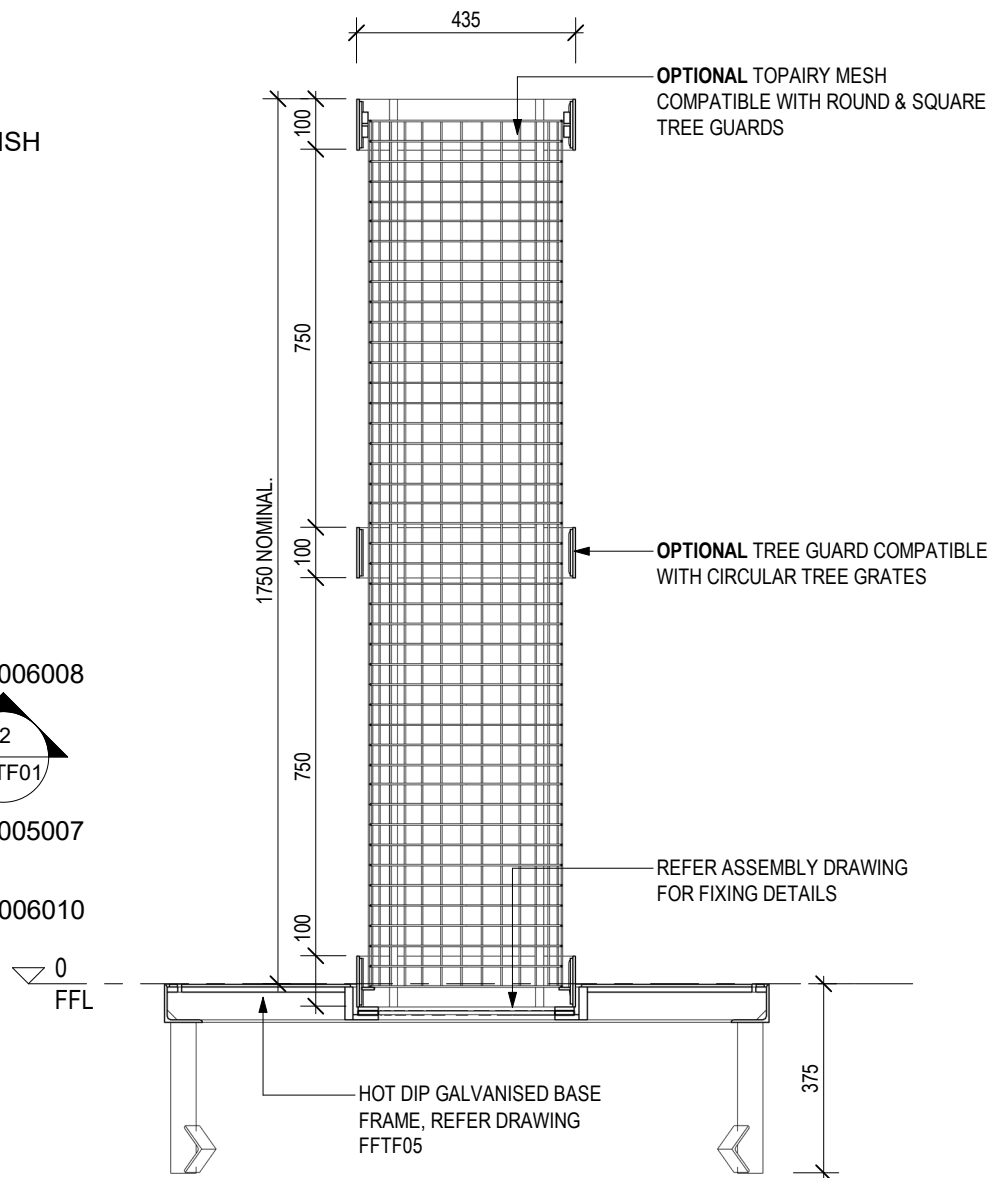

2 SECTIONAL VIEW
FFTF01

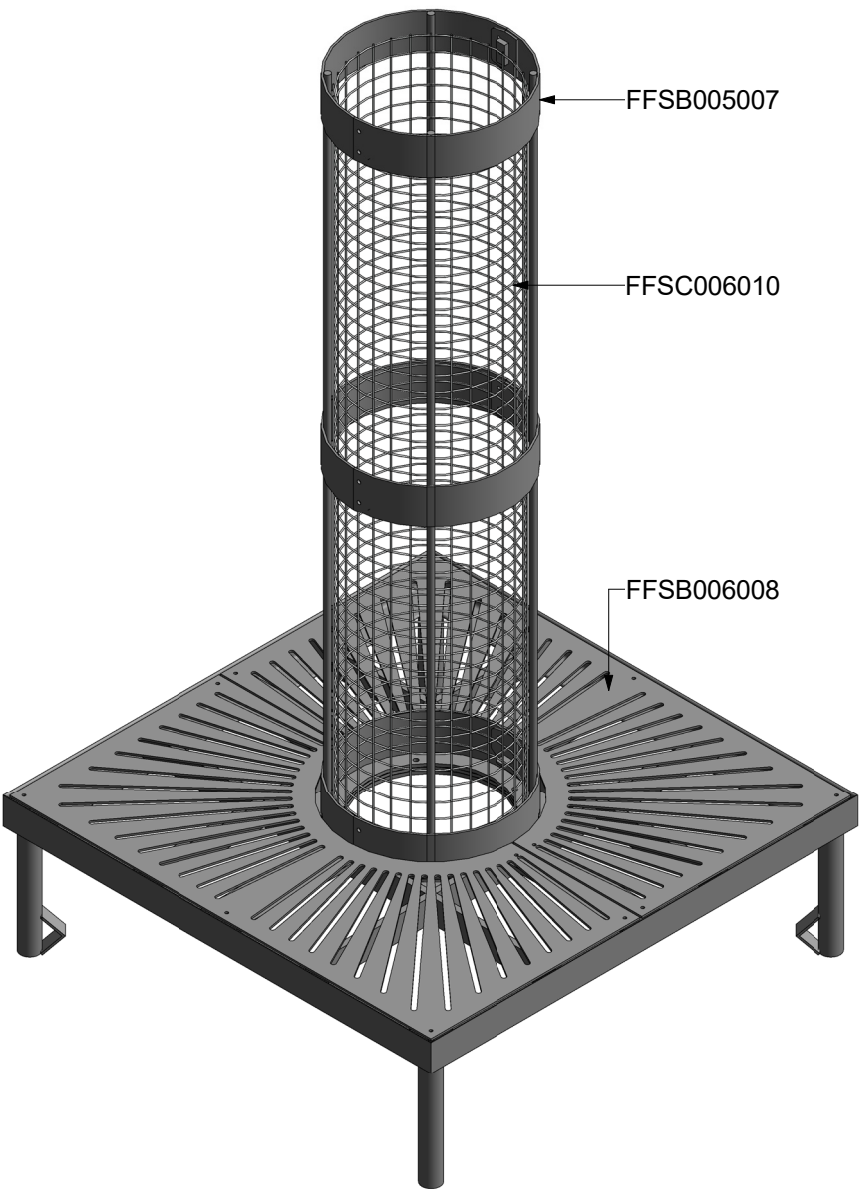

3 ISOMETRIC VIEW

REVISION	DATE	DRAWN
2	10-11-21	JAR
1	01-11-21	JAR

FURPHY FOUNDRY PTY LTD
 PH: (03) 5831 2777
 FAX: (03) 5831 2681
 A.B.N. 24 007 195 913
 www.furphyfoundry.com.au
 21 Drummond Rd, Shepparton VIC 3630
 sales@furphyfoundry.com.au

THIS DOCUMENT IS AND SHALL REMAIN THE PROPERTY OF FURPHY FOUNDRY.
 UNAUTHORISED USE OF THIS DOCUMENT IN ANY FORM IS PROHIBITED.



CLIENT NAME
FURPHY FOUNDRY PTY LTD

PROJECT
 21 DRUMMOND RD, SHEPPARTON VIC 3630
CIRCULAR GUARD & GRATE TYPE 1

DRAWING TITLE
SPECIFICATION DRAWING

PROJECT No. FFTF01	PAGE A3
DATE 21-10-21	DRAWN JAR
DRAWING No. FFTF01	SCALE As indicated
SHEET No. 001	REV. 2


TREE FURNITURE CODES:

CODE NO.	DESCRIPTION
FFSB005007	TREE GUARD - CIRCULAR (OPTION COMPATIBLE WITH CIRCULAR GRATES)
FFSB006010	TREE GRATE - CIRCULAR PATTERN - TYPE B (COMPLETE WITH HDG BASE FRAME)
FFSC006010	TOPIARY MESH GUARD CIRCULAR (OPTION COMPATIBLE WITH SQUARE & CIRCULAR GRATES)

SPECIFICATION:

MATERIALS / FINISHES:

TREE GUARDS - HOT DIP GALVANISED STEEL & POWDERCOAT FINISH
 TREE GRATES - 304GR STAINLESS STEEL & POWDERCOAT FINISH
 TREE GUARD BASE FRAME - HOT DIP GALVANISED STEEL
 TOPIARY MESH - 304GR STAINLESS STEEL

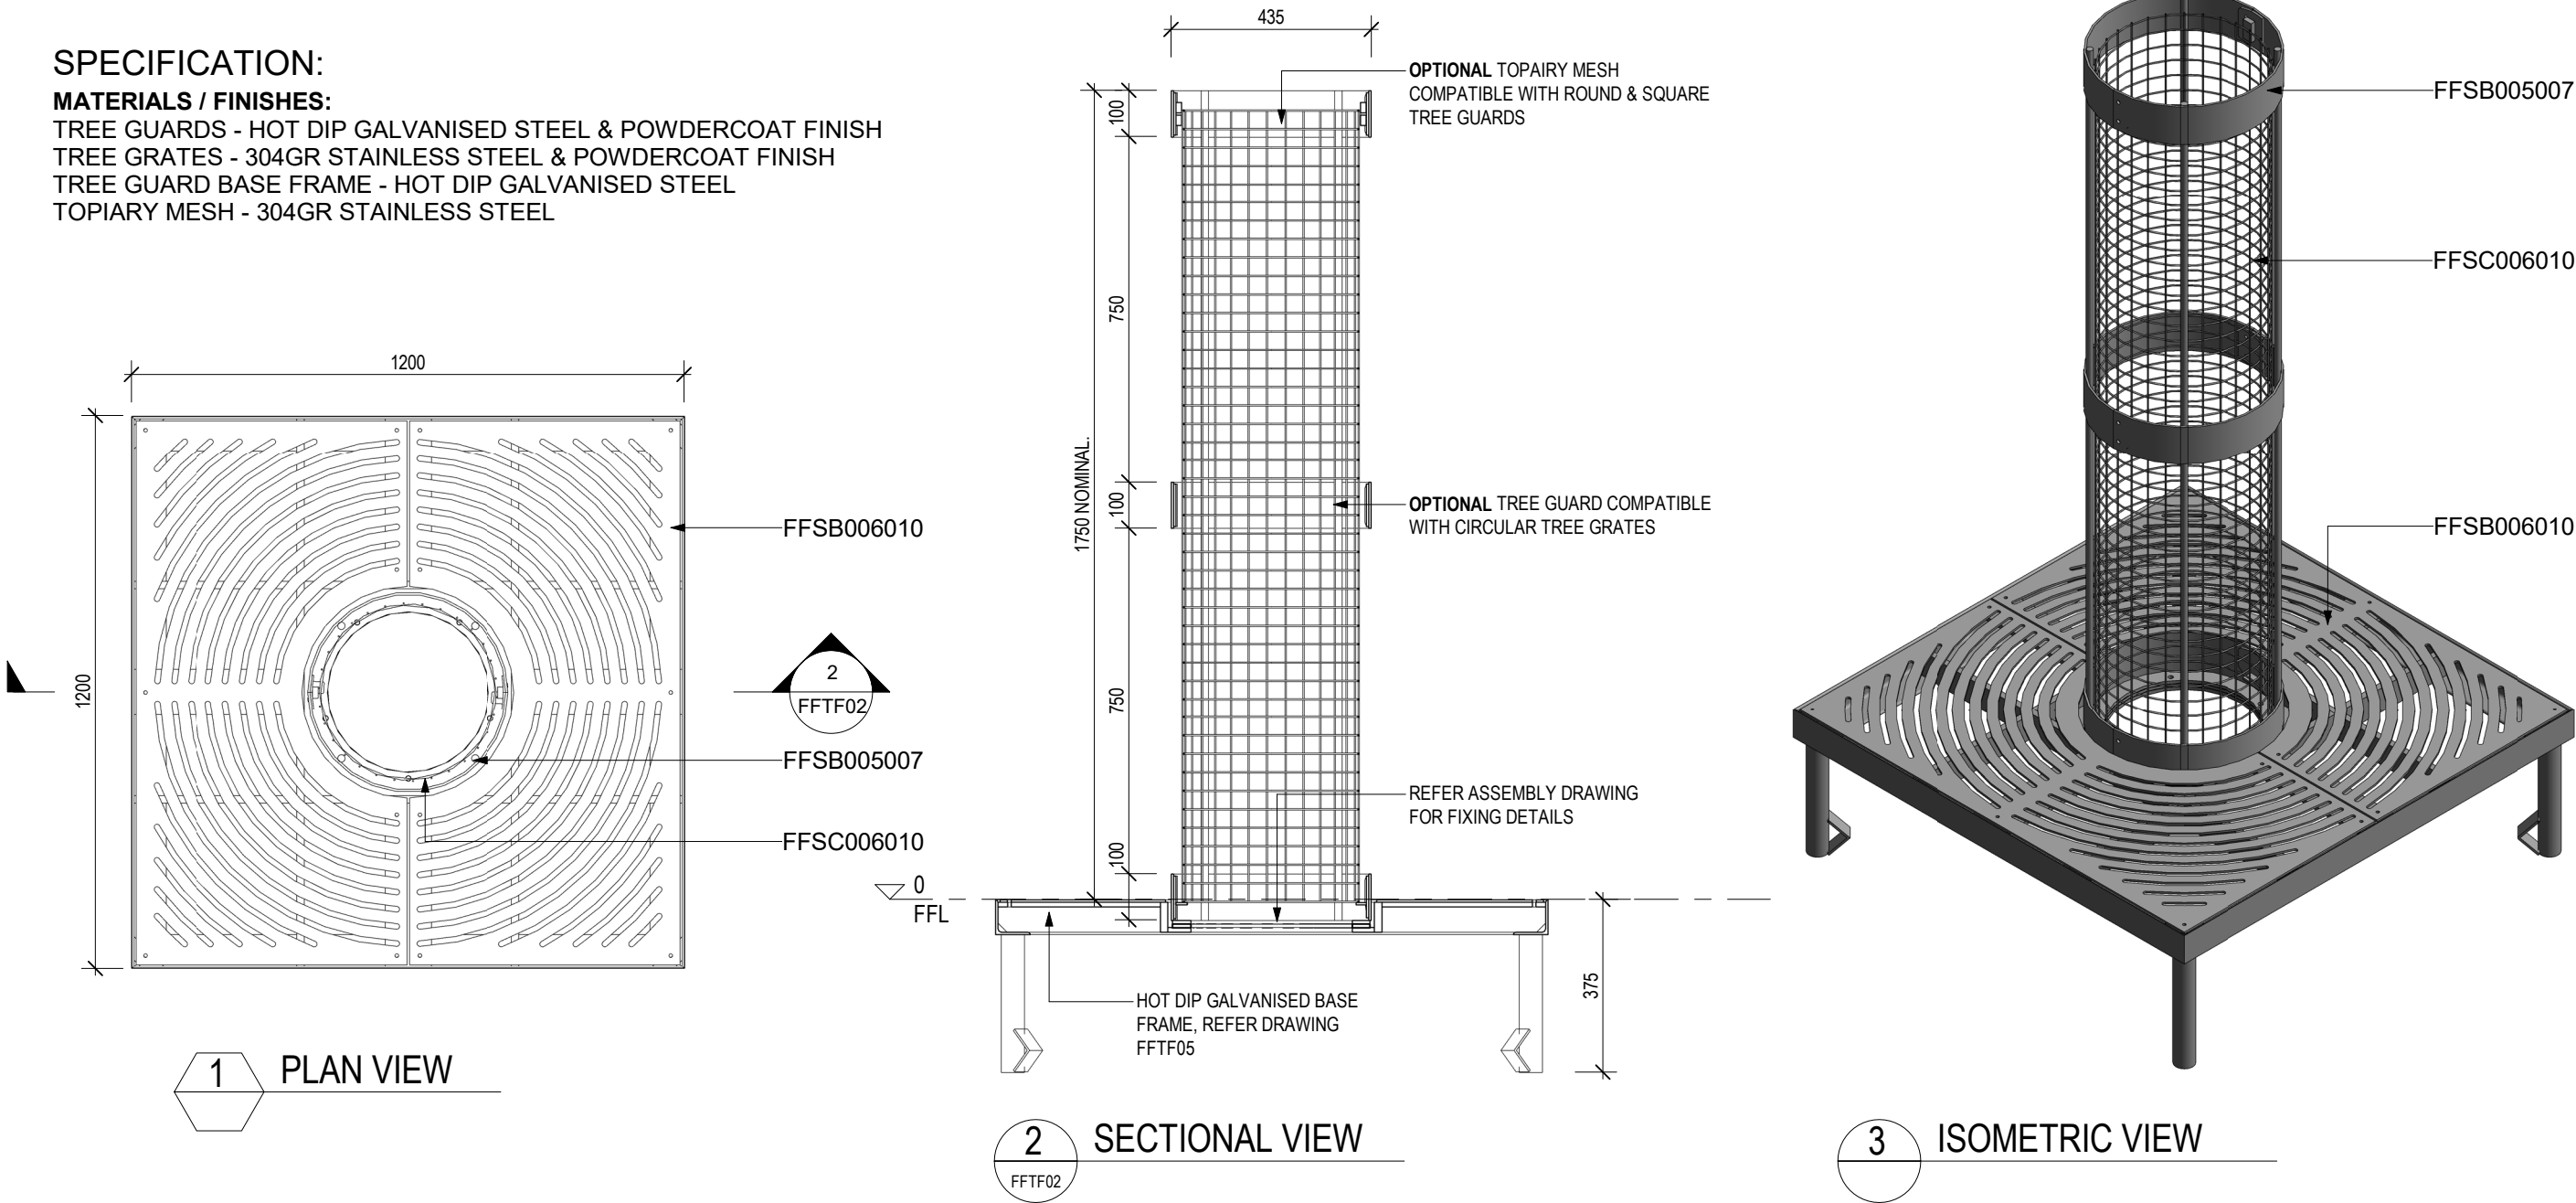

REVISION			DATE	DRAWN	FURPHY FOUNDRY PTY LTD PH: (03) 5831 2777 FAX: (03) 5831 2681 A.B.N. 24 007 195 913 www.furphyfoundry.com.au 21 Drummond Rd, Shepparton VIC 3630 sales@furphyfoundry.com.au THIS DOCUMENT IS AND SHALL REMAIN THE PROPERTY OF FURPHY FOUNDRY. UNAUTHORISED USE OF THIS DOCUMENT IN ANY FORM IS PROHIBITED.		CLIENT NAME	PROJECT	DRAWING TITLE	PROJECT No.	PAGE
							FURPHY FOUNDRY PTY LTD	21 DRUMMOND RD, SHEPPARTON VIC 3630	CIRCULAR GUARD & GRATE TYPE 2	FFTF02	A3
										DATE	DRAWN
										21-10-21	JAR
										DRAWING No.	SCALE
										FFTF02	As indicated
										SHEET No.	REV.
2	APPROVED ISSUE		10-11-21	JAR						001	2
1	FOR REVIEW		01-11-21	JAR							