
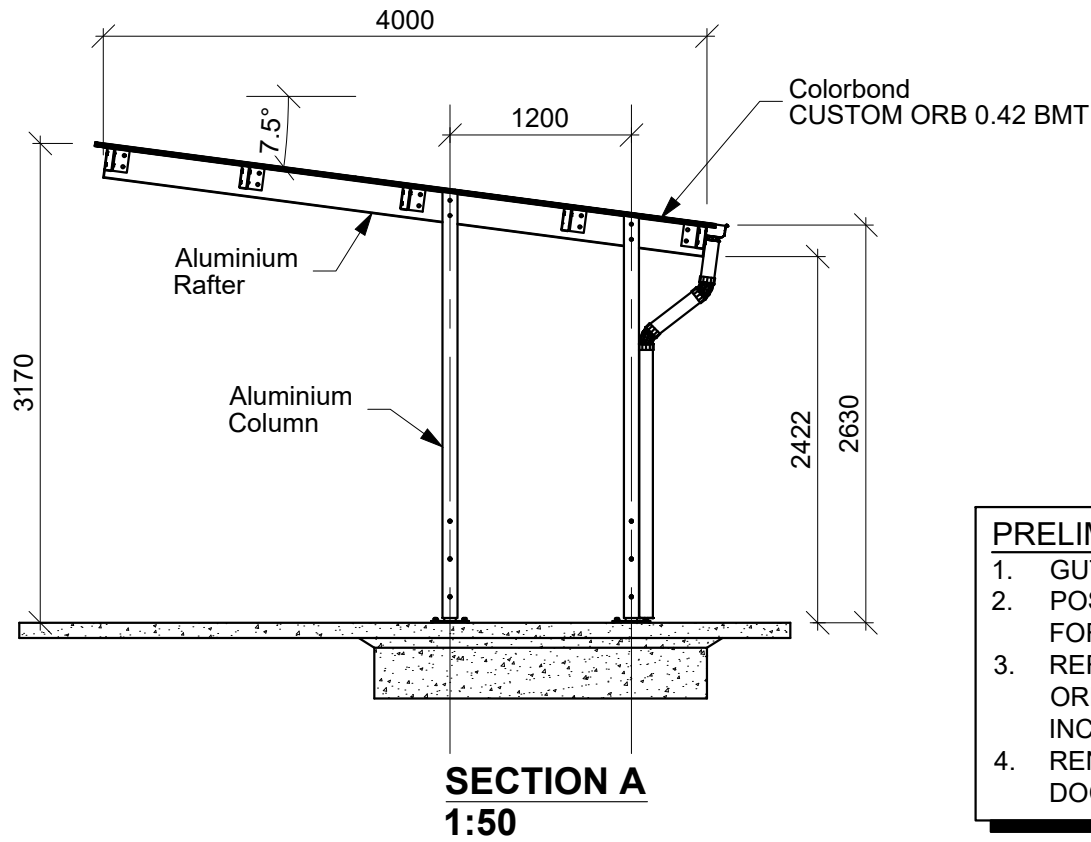
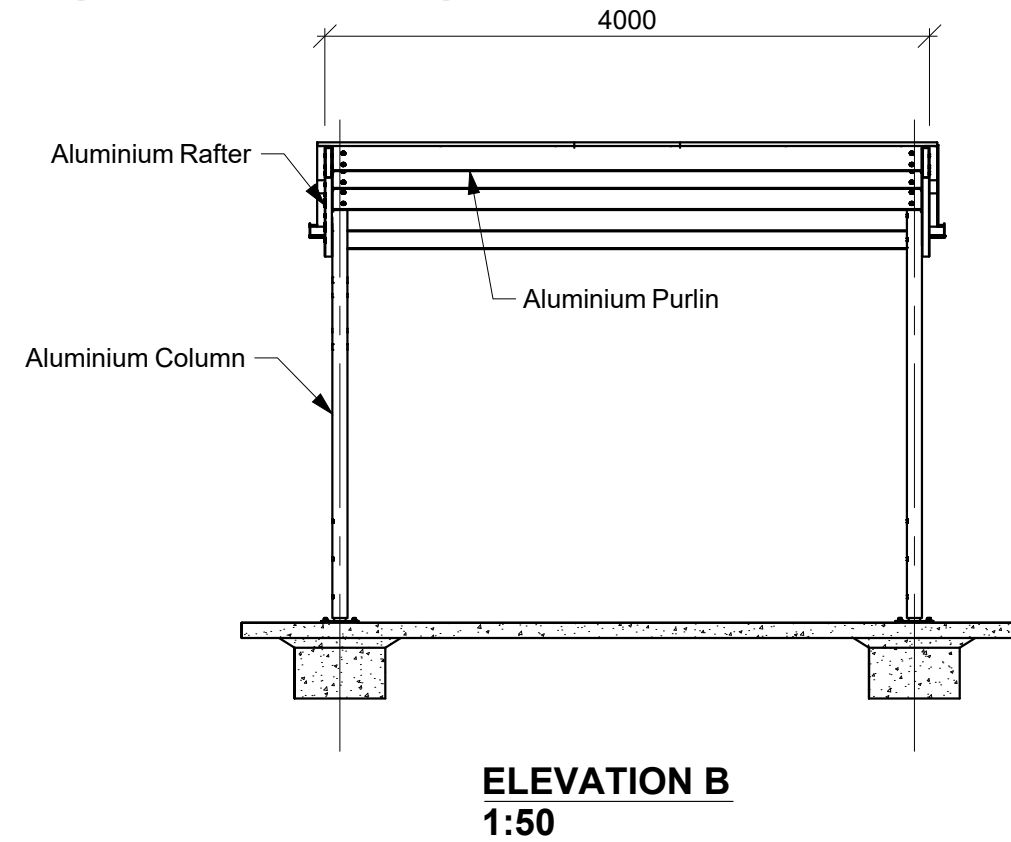





ALL DIMENSIONS IN MILLIMETRES - DO NOT SCALE

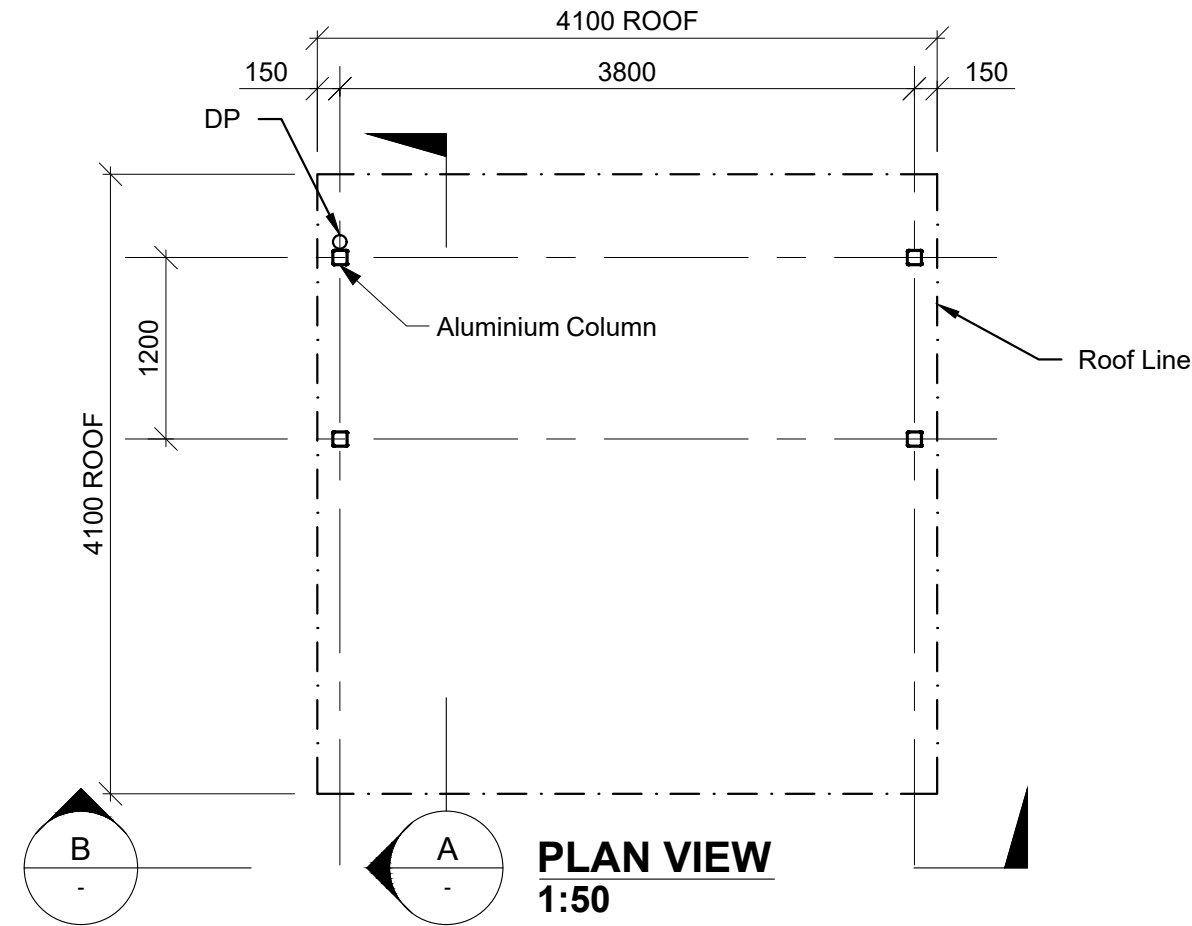


- PRELIM NOTES:**
- 1. GUTTER & DOWNPIPE SHOWN ARE OPTIONAL ACCESSORIES.
 - 2. POSTS ARE SUPPLIED WITH ADJUSTMENT HOLES TO ALLOW FOR LEVELING.
 - 3. REFER TO QUOTE/CONTRACT DOCUMENTATION/CONFIRMED ORDER TRAVELLER DOCS, FOR CONFIRMATION OF INCLUDED ITEMS.
 - 4. RENDER SHOWN IS INDICATIVE ONLY. REFER TO DOCUMENTATION PROVIDED FOR FINISHES INCLUDED.

Index	Date	Description	Author	© LANDMARK PRODUCTS PTY. LTD. THIS DOCUMENT IS AND SHALL REMAIN THE PROPERTY OF LANDMARK PRODUCTS LIMITED. UNAUTHORISED USE OF THIS DOCUMENT IN ANY FORM IS PROHIBITED.		CLIENT NAME	PROJECT No.	PAGE
A	22/08/2025	ORIGINAL ISSUE	KV	Landmark open space structures & solutions Landmark Products Pty. Ltd. A.B.N. 99 112 000 843 PH: 1300 768 230 www.landmarkpro.com.au landmark@landmarkpro.com.au		LANDMARK PRODUCTS PTY LTD	K711	A3
						PROJECT	DATE: 25/08/2025	SCALE AS NOTED
						STD K711 - 4.0m x 4.0m 'SORRENTO' SHELTER AP-BD-FFL	DRAWN KVV	CHECK JAR
						DRAWING TITLE PRELIM	DRAWING No. 1001	APPV. JAR
				CHECKED BY:	DATE:		REV. A	

ALL DIMENSIONS IN MILLIMETRES - DO NOT SCALE

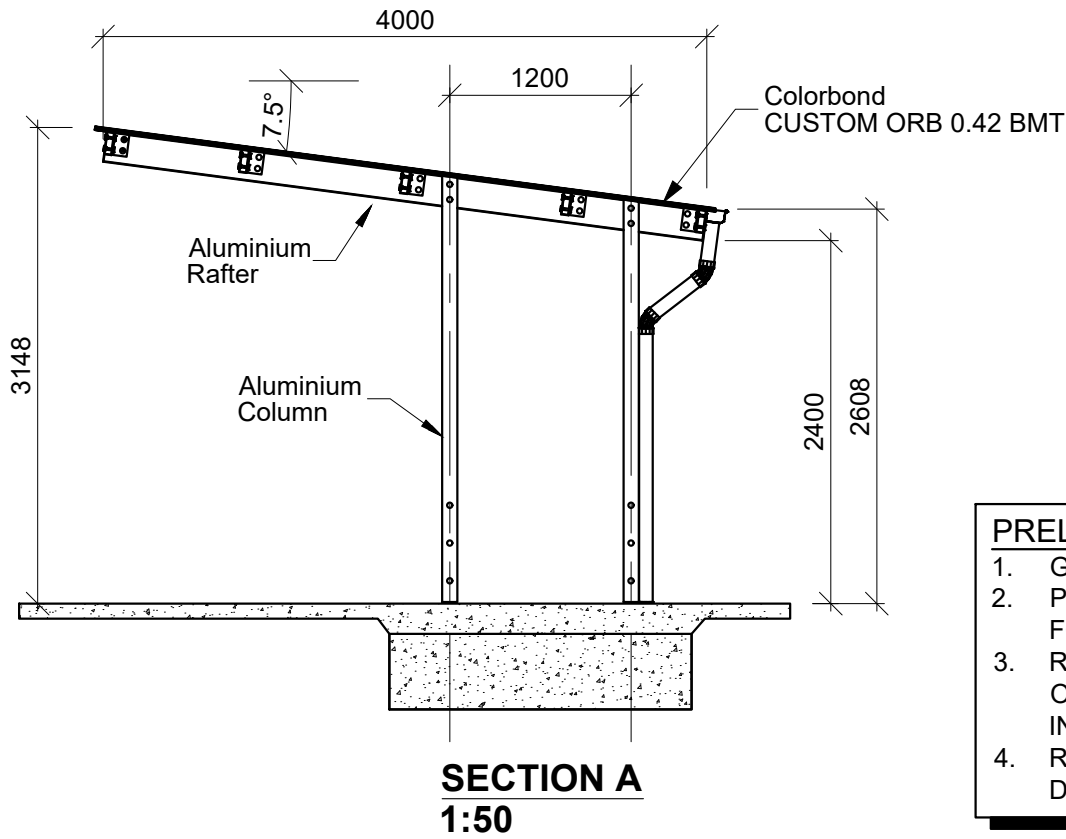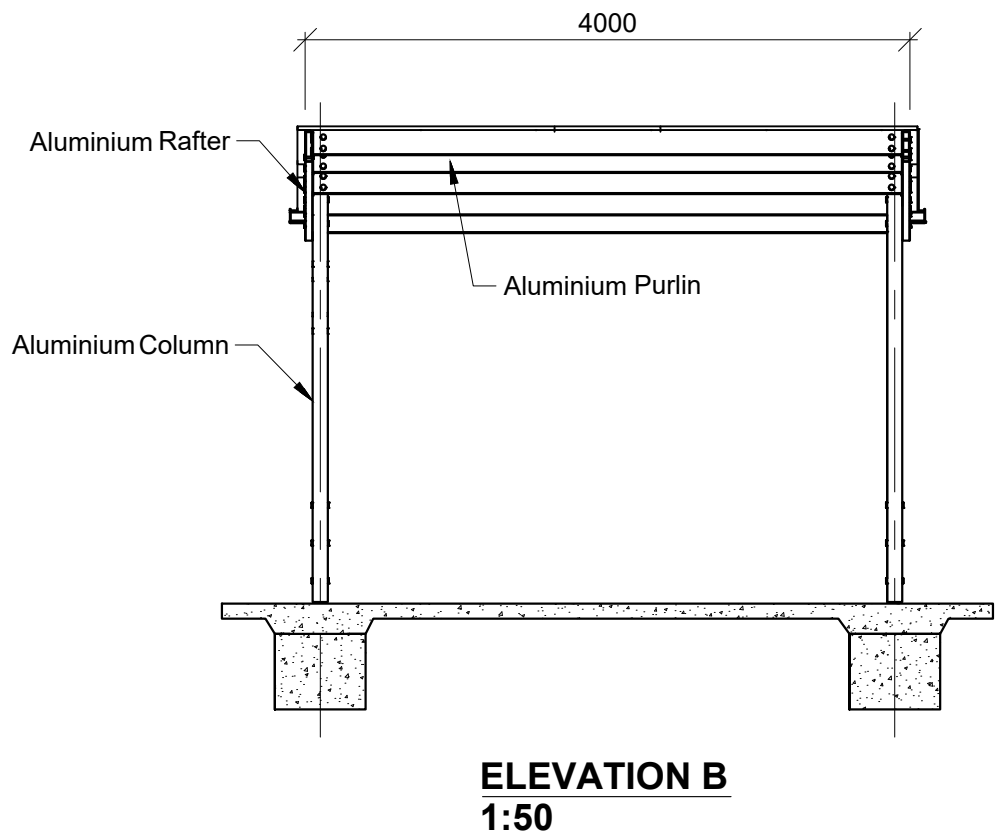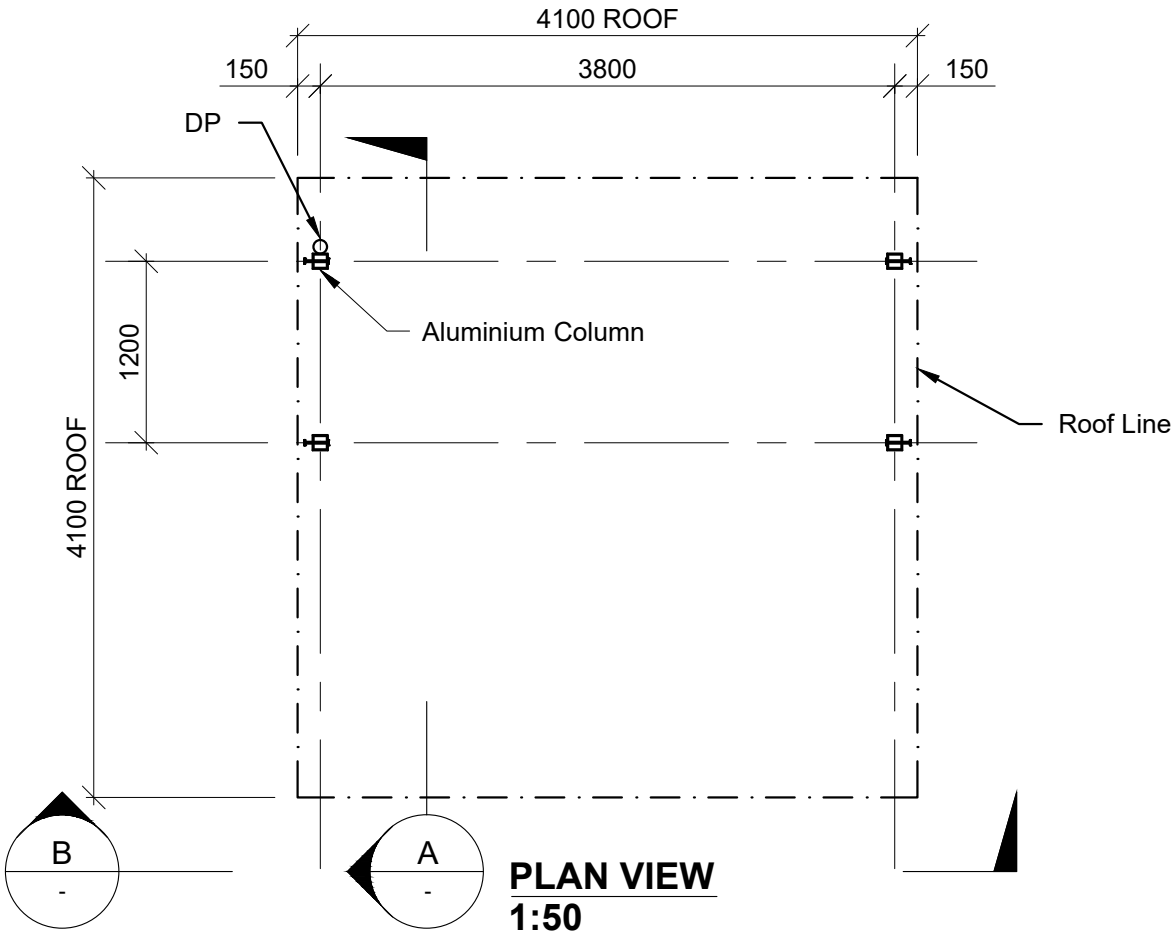

- PRELIM NOTES:**
- 1. GUTTER & DOWNPIPE SHOWN ARE OPTIONAL ACCESSORIES.
 - 2. POSTS ARE SUPPLIED WITH ADJUSTMENT HOLES TO ALLOW FOR LEVELING.
 - 3. REFER TO QUOTE/CONTRACT DOCUMENTATION/CONFIRMED ORDER TRAVELLER DOCS, FOR CONFIRMATION OF INCLUDED ITEMS.
 - 4. RENDER SHOWN IS INDICATIVE ONLY. REFER TO DOCUMENTATION PROVIDED FOR FINISHES INCLUDED.

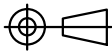Index	Date	Description	Author	© LANDMARK PRODUCTS PTY. LTD. THIS DOCUMENT IS AND SHALL REMAIN THE PROPERTY OF LANDMARK PRODUCTS LIMITED. UNAUTHORISED USE OF THIS DOCUMENT IN ANY FORM IS PROHIBITED.		CLIENT NAME	PROJECT No.	PAGE
A	22/08/2025	ORIGINAL ISSUE	KV	 CHECKED BY: _____ DATE: _____		LANDMARK PRODUCTS PTY LTD	K711	A3
						PROJECT	DATE: 25/08/2025	SCALE AS NOTED
						STD K711 - 4.0m x 4.0m 'SORRENTO' SHELTER	DRAWN KVV	APPV. JAR
						AP-BD-SSL	CHECK JAR	REV. JAR
						DRAWING TITLE	DRAWING No. 2001	REV. A
						PRELIM		




open space structures & solutions


Landmark Products Pty. Ltd.
A.B.N. 99 112 000 843

PH: 1300 768 230
www.landmarkpro.com.au
landmark@landmarkpro.com.au


ALL DIMENSIONS IN MILLIMETRES - DO NOT SCALE

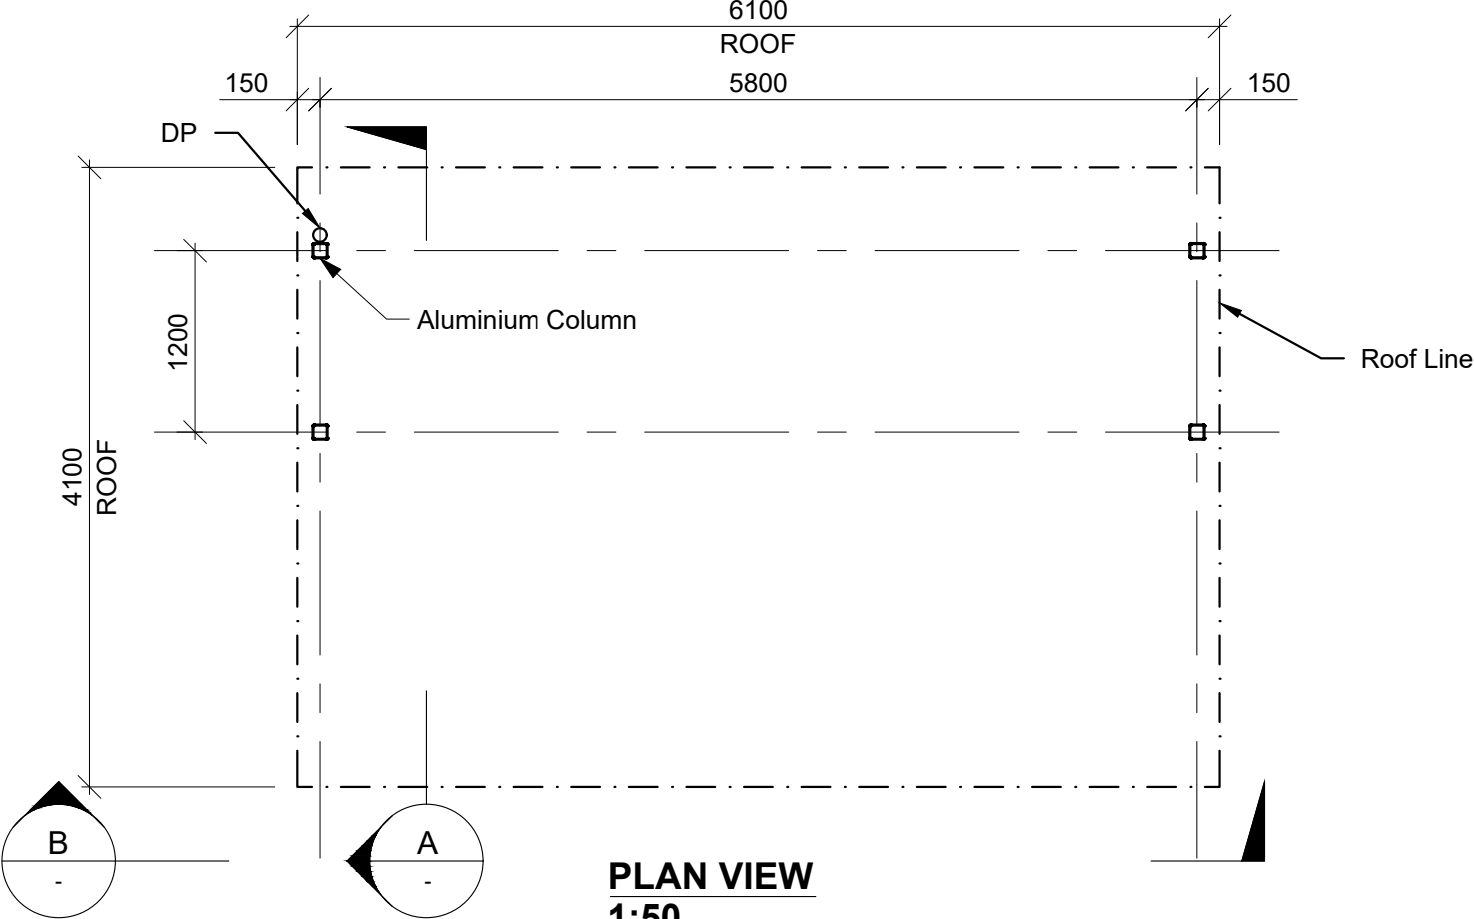

PLAN VIEW
1:50

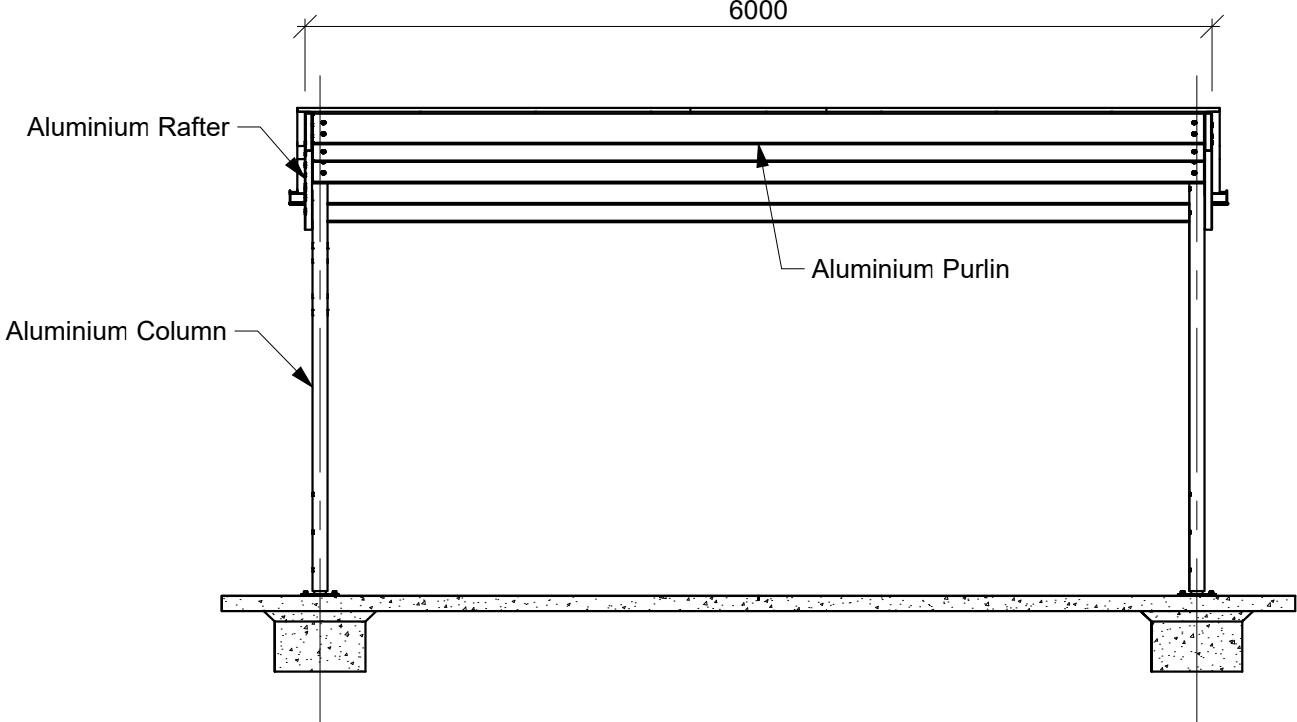


ELEVATION B
1:50

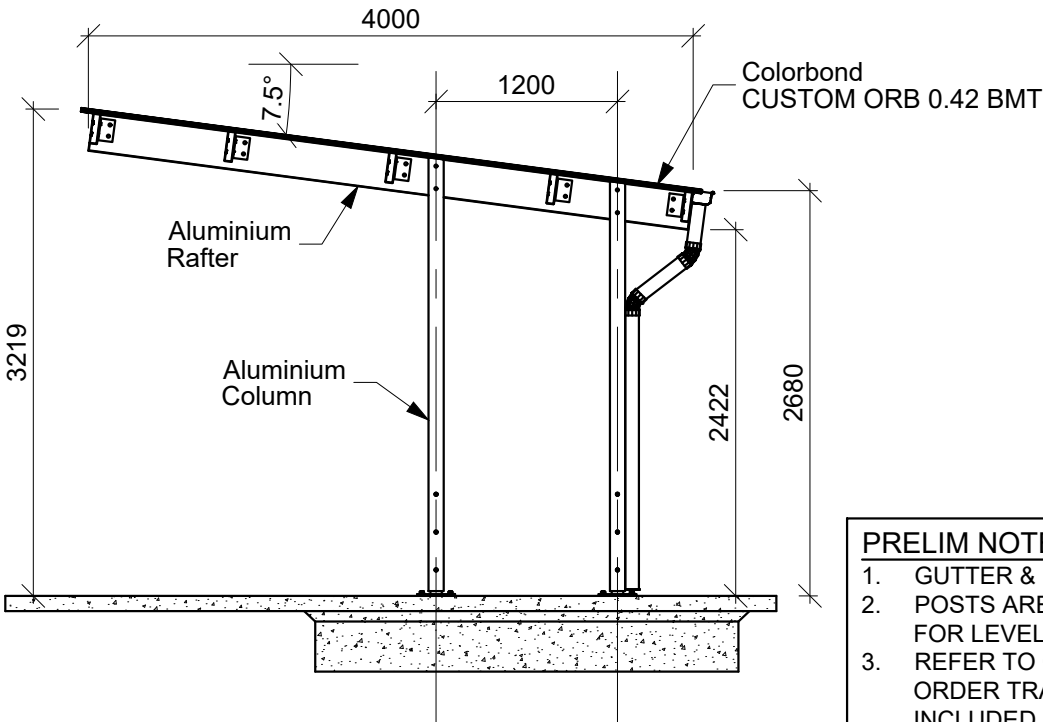

SECTION A
1:50

- PRELIM NOTES:**
1. GUTTER & DOWNPIPE SHOWN ARE OPTIONAL ACCESSORIES.
 2. POSTS ARE SUPPLIED WITH ADJUSTMENT HOLES TO ALLOW FOR LEVELING.
 3. REFER TO QUOTE/CONTRACT DOCUMENTATION/CONFIRMED ORDER TRAVELLER DOCS, FOR CONFIRMATION OF INCLUDED ITEMS.
 4. RENDER SHOWN IS INDICATIVE ONLY. REFER TO DOCUMENTATION PROVIDED FOR FINISHES INCLUDED.

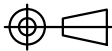Index	Date	Description	Author	© LANDMARK PRODUCTS PTY. LTD. THIS DOCUMENT IS AND SHALL REMAIN THE PROPERTY OF LANDMARK PRODUCTS LIMITED. UNAUTHORISED USE OF THIS DOCUMENT IN ANY FORM IS PROHIBITED.		CLIENT NAME LANDMARK PRODUCTS PTY LTD	PROJECT No. K712	PAGE A3
A	25/08/2025	ORIGINAL ISSUE	KV			PROJECT STD K712 - 6.0m x 4.0m 'SORRENTO' SHELTER AP-BD-FFL	DATE: 26/08/2025	SCALE AS NOTED
						DRAWN KVV	CHECK JAR	APPV. JAR
						DRAWING TITLE PRELIM	DRAWING No. 1001	REV. A

CHECKED BY:


DATE:

 **Landmark**
open space structures & solutions


Landmark Products Pty. Ltd.
A.B.N. 99 112 000 843

PH: 1300 768 230
www.landmarkpro.com.au
landmark@landmarkpro.com.au


ALL DIMENSIONS IN MILLIMETRES - DO NOT SCALE

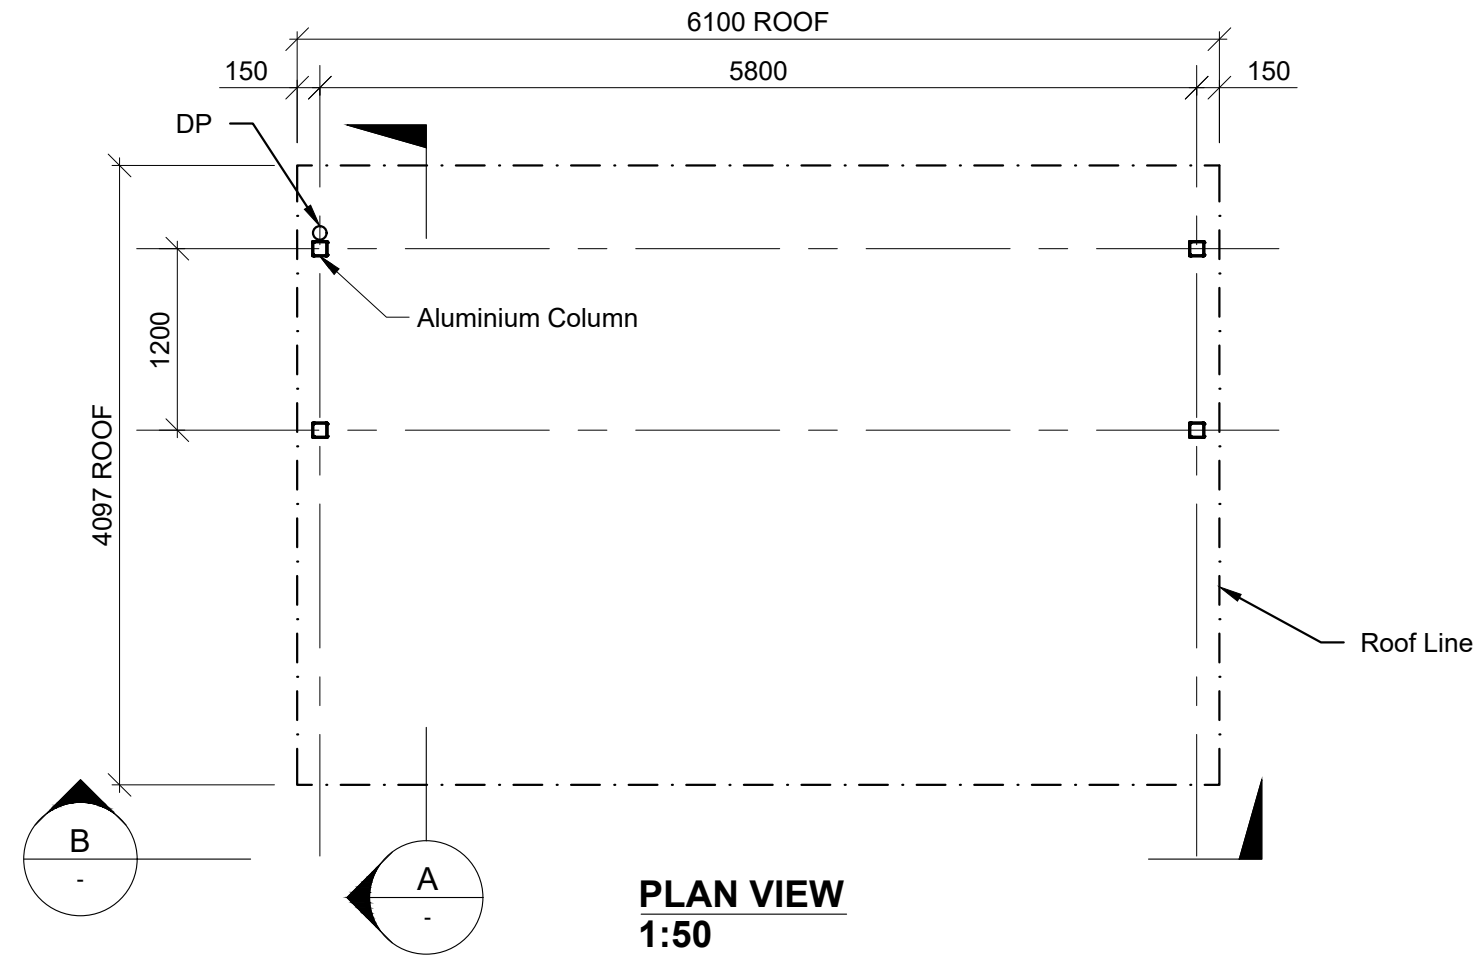

PLAN VIEW
1:50

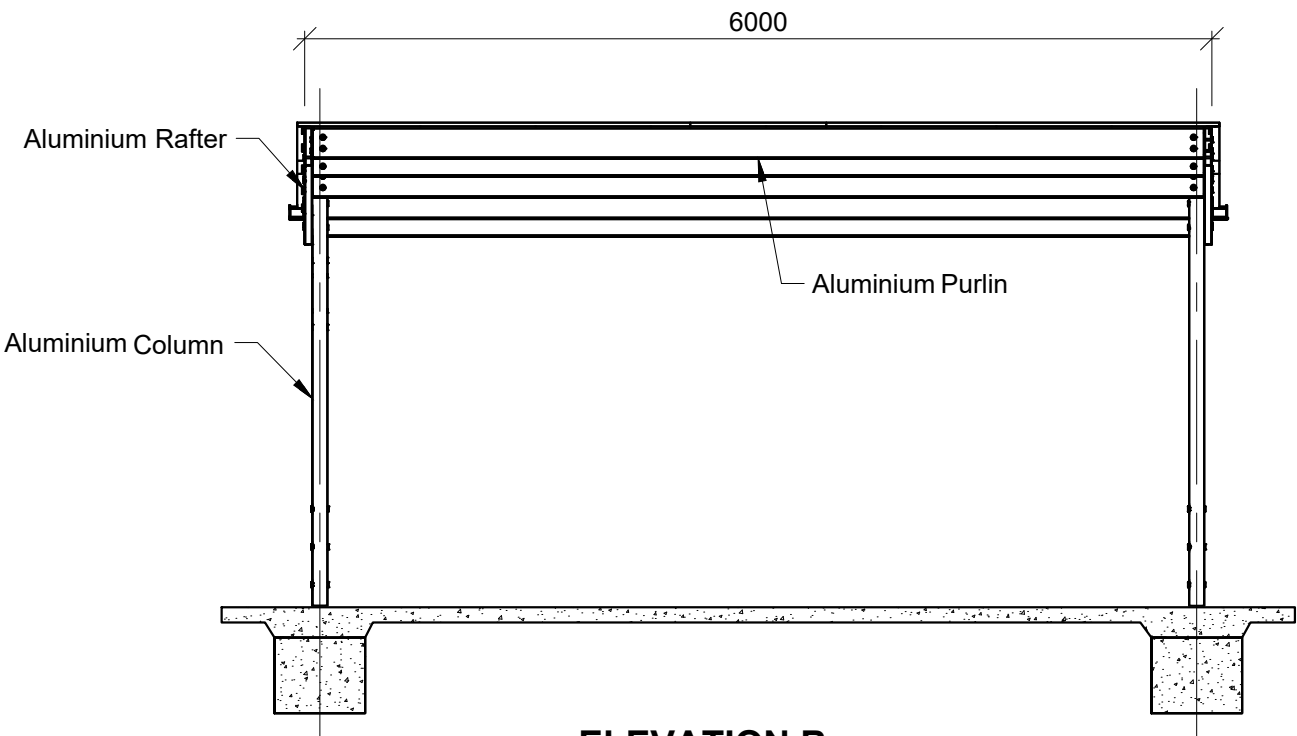

ELEVATION B
1:50

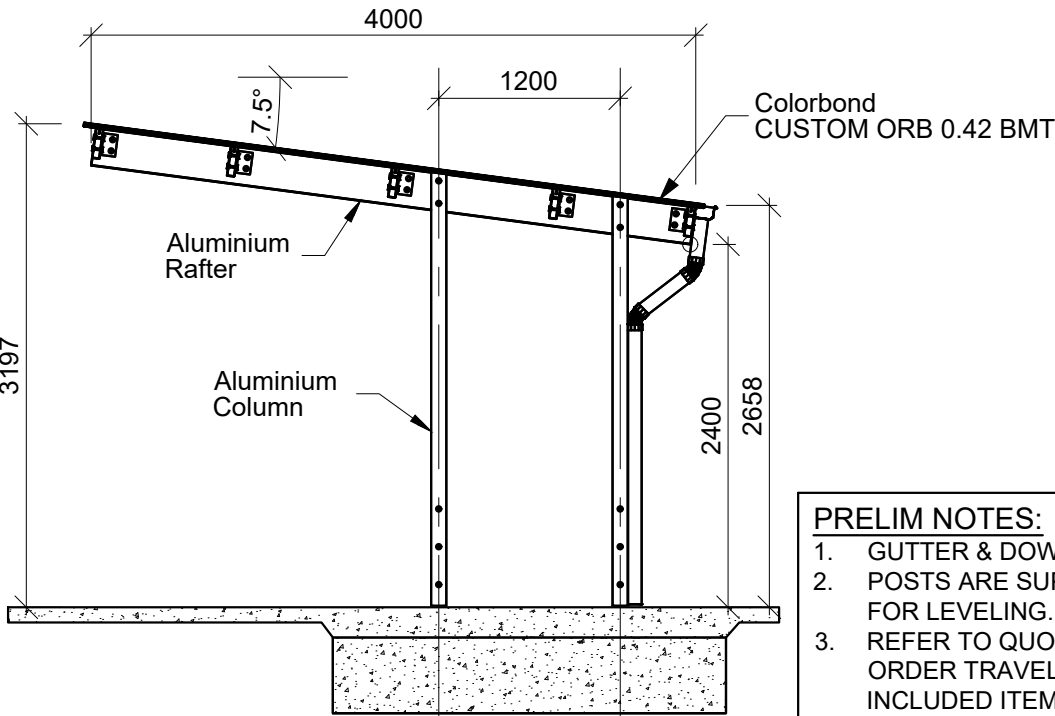

SECTION A
1:50

- PRELIM NOTES:**
- 1. GUTTER & DOWNPIPE SHOWN ARE OPTIONAL ACCESSORIES.
 - 2. POSTS ARE SUPPLIED WITH ADJUSTMENT HOLES TO ALLOW FOR LEVELING.
 - 3. REFER TO QUOTE/CONTRACT DOCUMENTATION/CONFIRMED ORDER TRAVELLER DOCS, FOR CONFIRMATION OF INCLUDED ITEMS.
 - 4. RENDER SHOWN IS INDICATIVE ONLY. REFER TO DOCUMENTATION PROVIDED FOR FINISHES INCLUDED.

Index	Date	Description	Author	© LANDMARK PRODUCTS PTY. LTD. THIS DOCUMENT IS AND SHALL REMAIN THE PROPERTY OF LANDMARK PRODUCTS LIMITED. UNAUTHORISED USE OF THIS DOCUMENT IN ANY FORM IS PROHIBITED.		CLIENT NAME	PROJECT	PROJECT No.	PAGE
A	25/08/2025	ORIGINAL ISSUE	KV	CHECKED BY: _____ DATE: _____		LANDMARK PRODUCTS PTY LTD		K712	A3
						STD K712 - 6.0m x 4.0m 'SORRENTO' SHELTER		DATE: 26/08/2025	SCALE AS NOTED
						AP-BD-SSL		DRAWN KVV	CHECK JAR
						PRELIM		APPV. JAR	REV. A
						DRAWING TITLE		DRAWING No. 2001	

Landmark
open space structures & solutions

Landmark Products Pty. Ltd.
A.B.N. 99 112 000 843

PH: 1300 768 230
www.landmarkpro.com.au
landmark@landmarkpro.com.au