

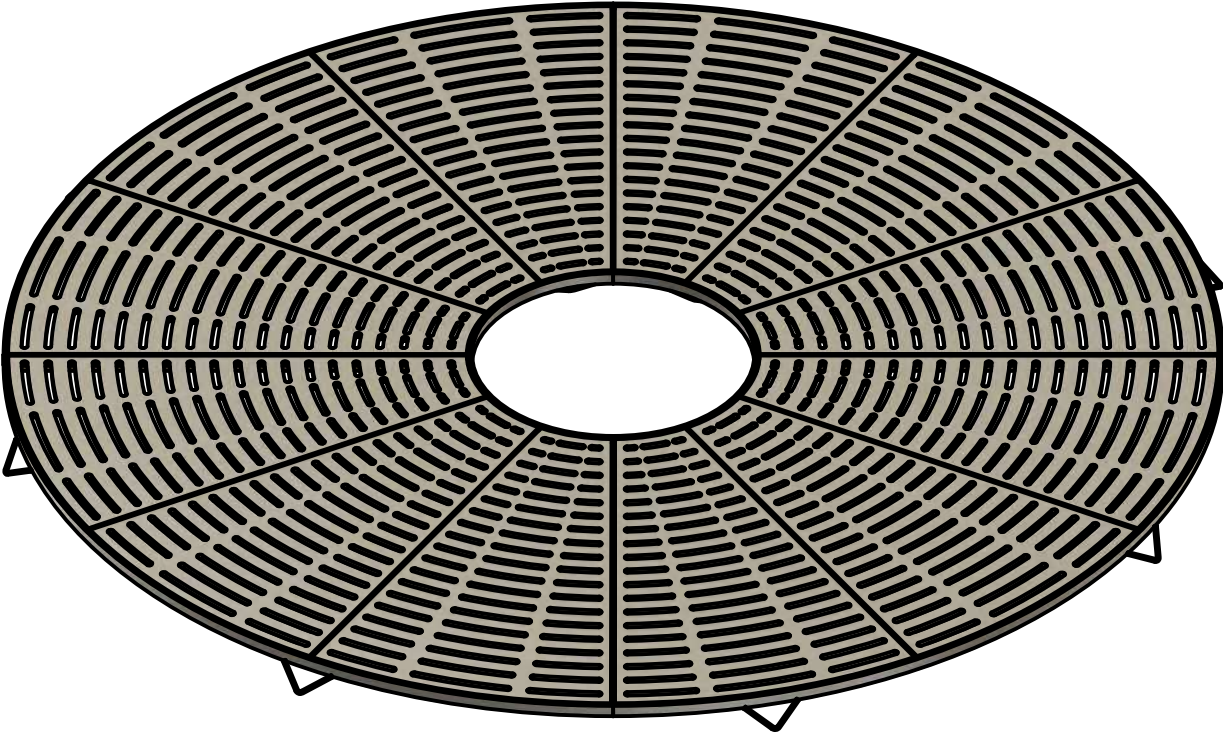


ALL DIMENSIONS IN MILLIMETRES - DO NOT SCALE

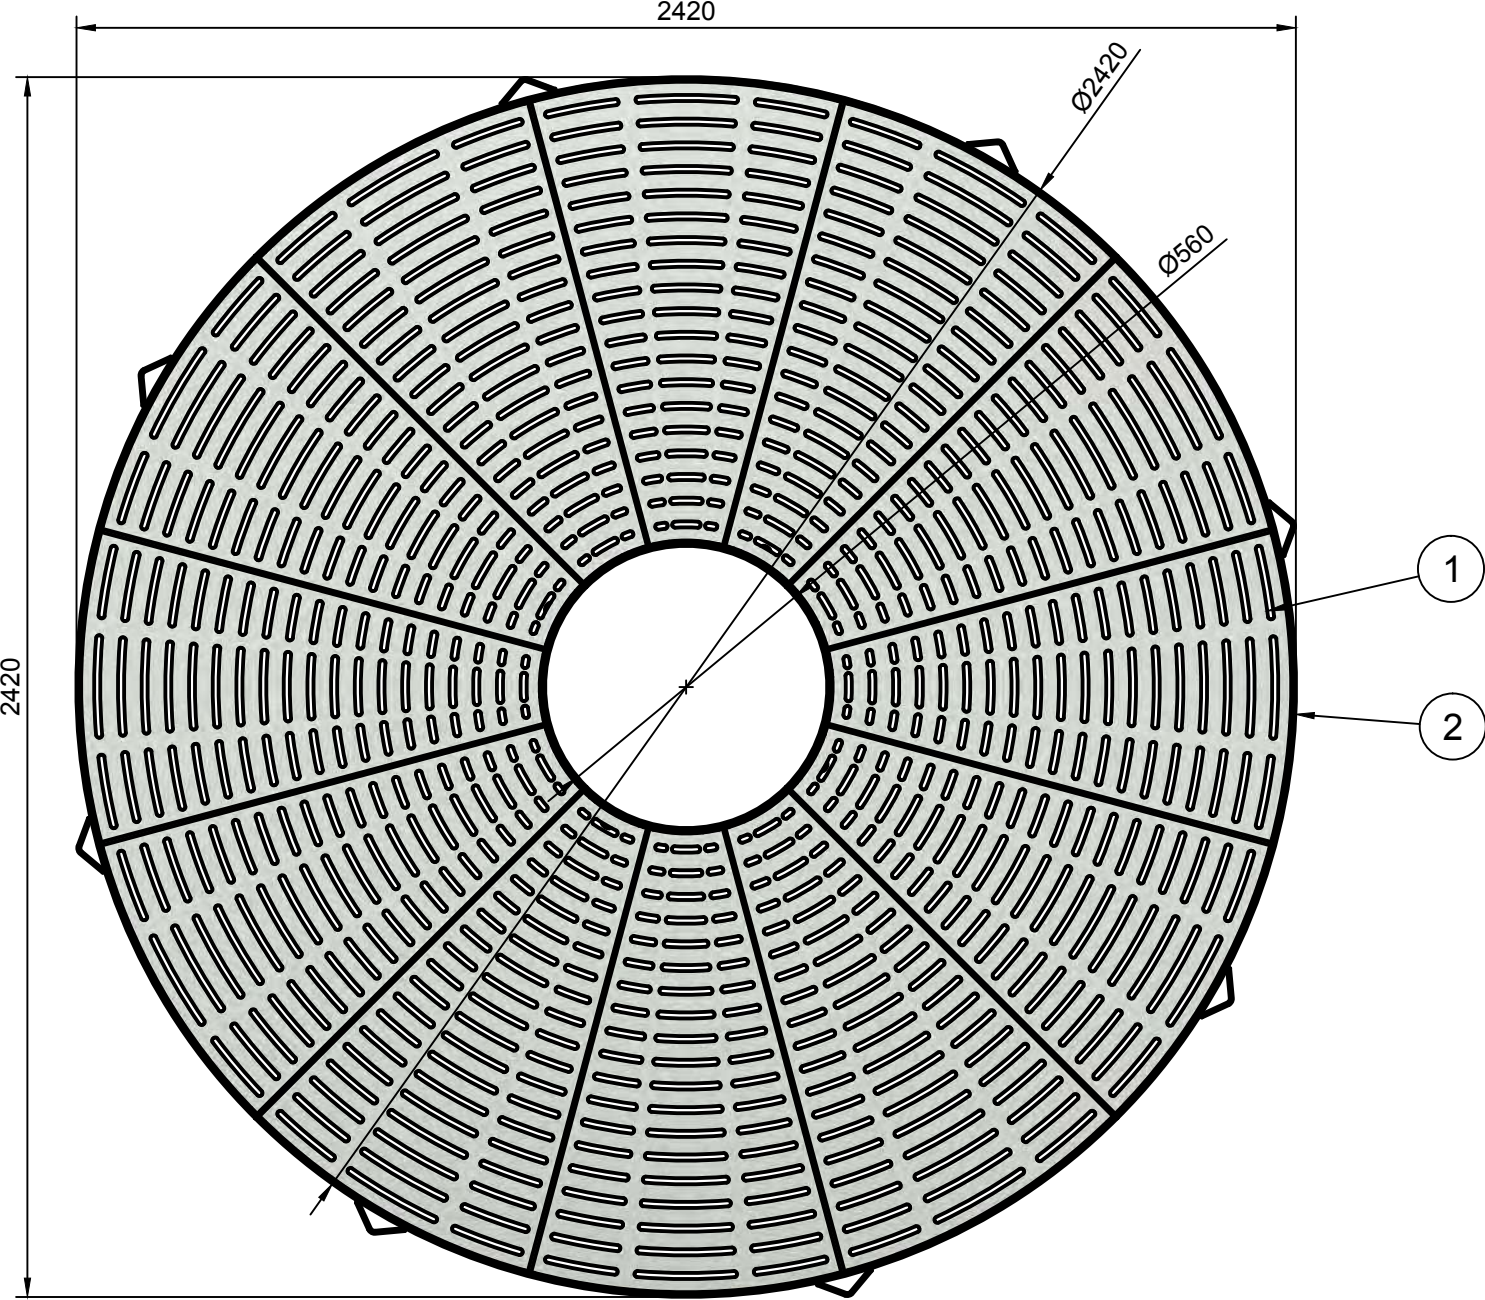

ORTHO VIEW

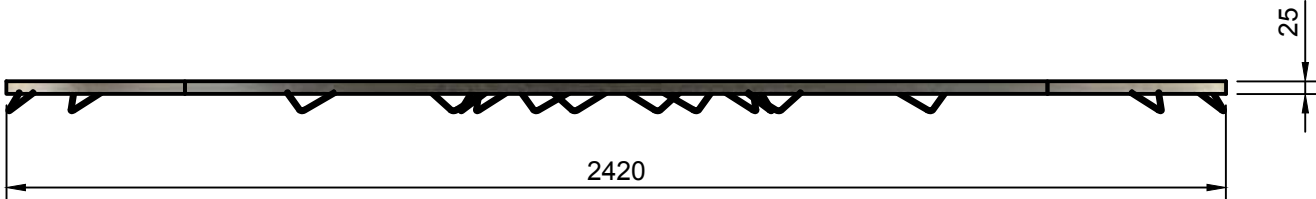

ELEVATION VIEW

Parts List				
Item	Qty	Part Name	Description	Material
1	12	Grate Section	Cast Aluminium	Aluminum
2	4	Base Frame	Steel Fabricated Base Frame	Steel



© FURPHY FOUNDRY PTY LTD
THIS DOCUMENT IS AND SHALL REMAIN THE PROPERTY OF
FURPHY FOUNDRY. UNAUTHORISED USE OF THIS DOCUMENT
IN ANY FORM IS PROHIBITED.



Furphy Foundry Pty Ltd
A.B.N. 24 007 195 913
21 Drummond Rd,
Shepparton VIC 3630
PH: (03) 5831 2777
FAX: (03) 5831 2681
www.furphyfoundry.com.au
sales@furphyfoundry.com.au

CLIENT NAME FURPHY FOUNDRY	PROJECT No. FFSA006006	PAGE A3
PROJECT 2400mm TREE GRATE	DATE: 2/04/2024	DRAWN Joel Rose
DRAWING TITLE PRELIMINARY DRAWING	DRAWING No. FFSA006006	SCALE 1:15
	SHEET No. 2/6	REV.