


BIN OPTIONS:

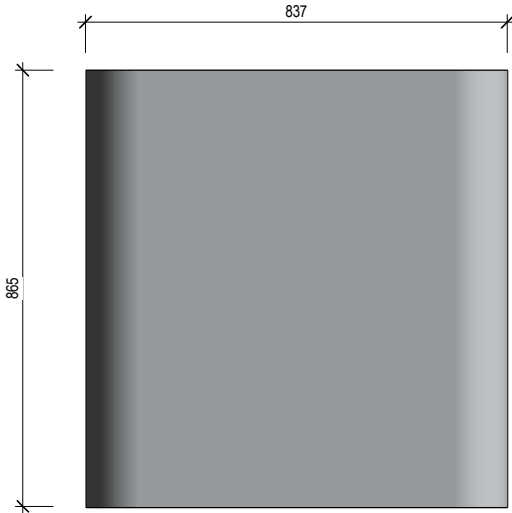

1 ELEVATION TOP
1 : 15 @ A3




GENERAL WASTE




RECYCLE





GLASS ONLY

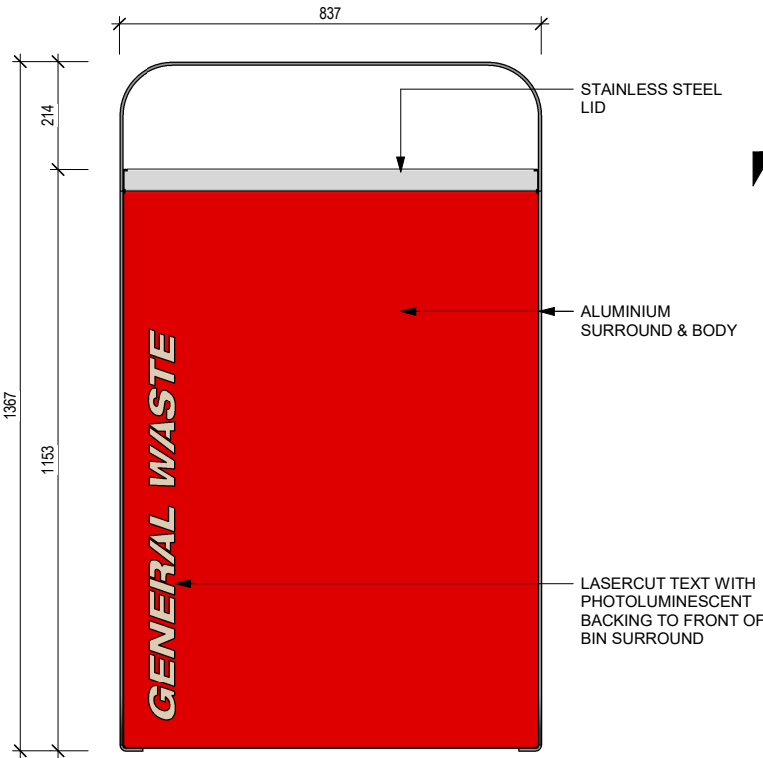

2 ELEVATION FRONT
1 : 15 @ A3

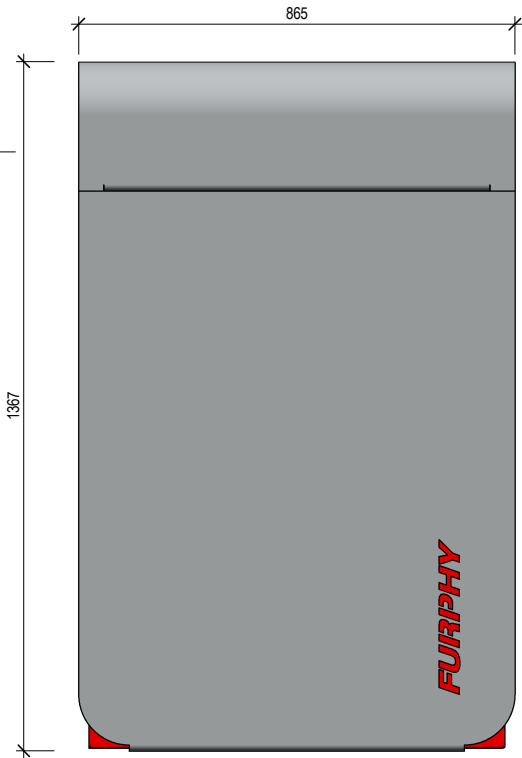

3 ELEVATION LEFT
1 : 15 @ A3

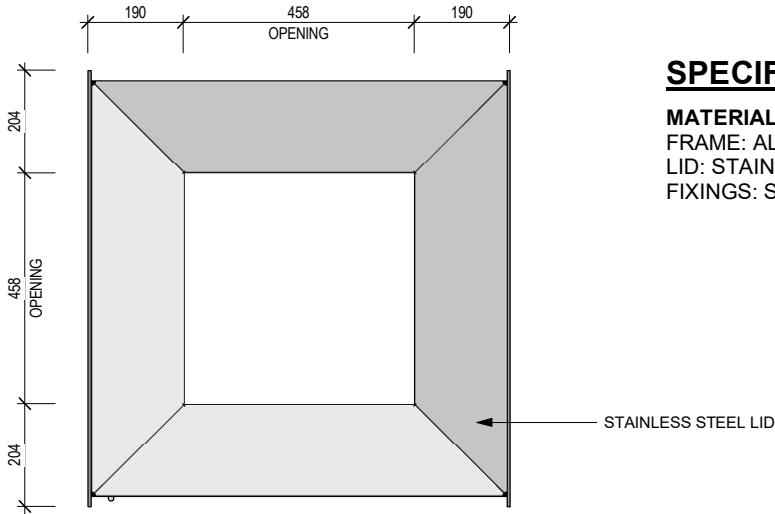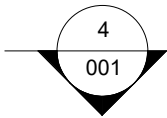


4 SECTION
1 : 15 @ A3

SPECIFICATION:

MATERIALS / FINISHES:
FRAME: ALUMINIUM - POWDERCOAT FINISH
LID: STAINLESS STEEL - NO. 4 BRUSH FINISH
FIXINGS: STAINLESS STEEL

REVISION			DATE	DRAWN	FURPHY FOUNDRY PTY LTD PH: (03) 5831 2777 FAX: (03) 5831 2681 A.B.N. 24 007 195 913 www.furphyfoundry.com.au 21 Drummond Rd, Shepparton VIC 3630 sales@furphyfoundry.com.au THIS DOCUMENT IS AND SHALL REMAIN THE PROPERTY OF FURPHY FOUNDRY. UNAUTHORISED USE OF THIS DOCUMENT IN ANY FORM IS PROHIBITED.	FURPHY FOUNDRY EST. 1864	CLIENT NAME	PROJECT No.	PAGE
							FURPHY FOUNDRY PTY LTD	NR001	A3
							PROJECT	DATE	DRAWN
							21 DRUMMOND RD, SHEPPARTON VIC 3630	01-06-22	JAR
							NUVO RANGE - 240ltr BIN SURROUND	DRAWING No.	SCALE
								FFS.TBA.001	As indicated
							DRAWING TITLE	SHEET No.	REV.
							PRELIMINARY DRAWING	001	

BIN OPTIONS:

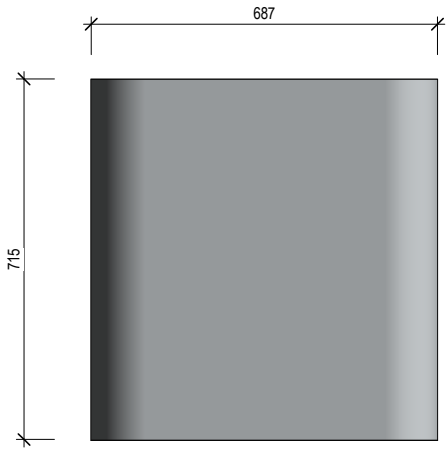

1 ELEVATION TOP
1 : 15 @ A3




GENERAL WASTE




RECYCLE





GLASS ONLY

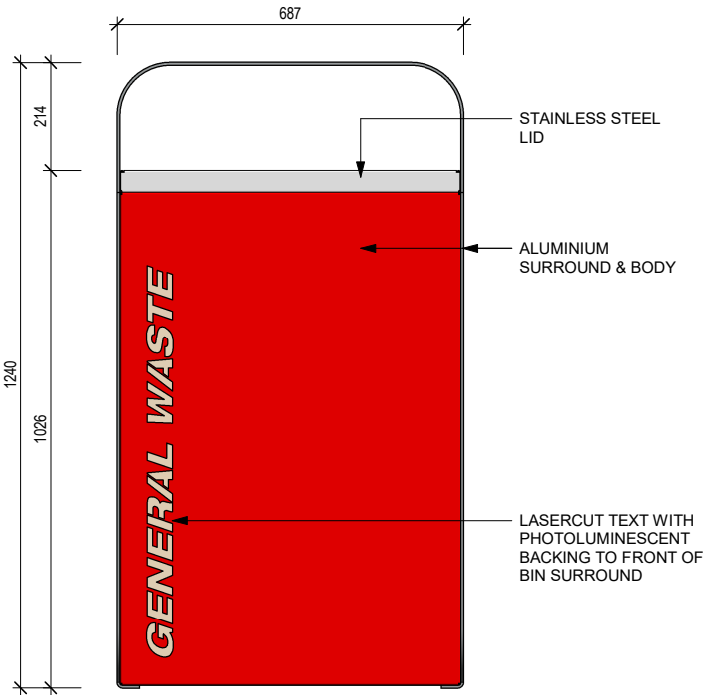

2 ELEVATION FRONT
1 : 15 @ A3

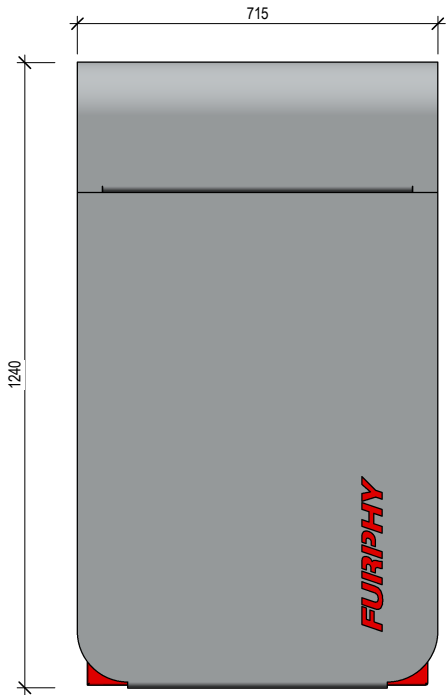

3 ELEVATION LEFT
1 : 15 @ A3

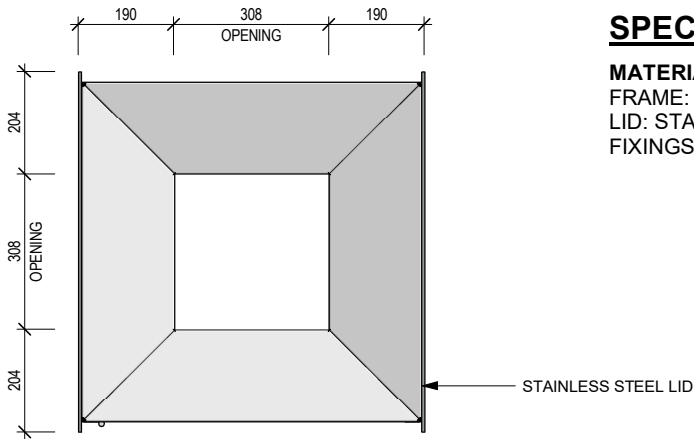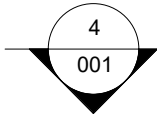

4 SECTION
1 : 15 @ A3

SPECIFICATION:

MATERIALS / FINISHES:
FRAME: ALUMINIUM - POWDERCOAT FINISH
LID: STAINLESS STEEL - NO. 4 BRUSH FINISH
FIXINGS: STAINLESS STEEL

REVISION		DATE	DRAWN	FURPHY FOUNDRY PTY LTD PH: (03) 5831 2777 FAX: (03) 5831 2681 A.B.N. 24 007 195 913 www.furphyfoundry.com.au 21 Drummond Rd, Shepparton VIC 3630 sales@furphyfoundry.com.au THIS DOCUMENT IS AND SHALL REMAIN THE PROPERTY OF FURPHY FOUNDRY. UNAUTHORISED USE OF THIS DOCUMENT IN ANY FORM IS PROHIBITED.	FURPHY FOUNDRY EST. 1864	CLIENT NAME	PROJECT No.	PAGE
						FURPHY FOUNDRY PTY LTD	NR001	A3
						PROJECT 21 DRUMMOND RD, SHEPPARTON VIC 3630	DATE 01-06-22	DRAWN JAR
						NUVO RANGE - 120ltr BIN SURROUND	DRAWING No. FFS.TBA.001	SCALE As indicated
						DRAWING TITLE PRELIMINARY DRAWING	SHEET No. 001	REV.